


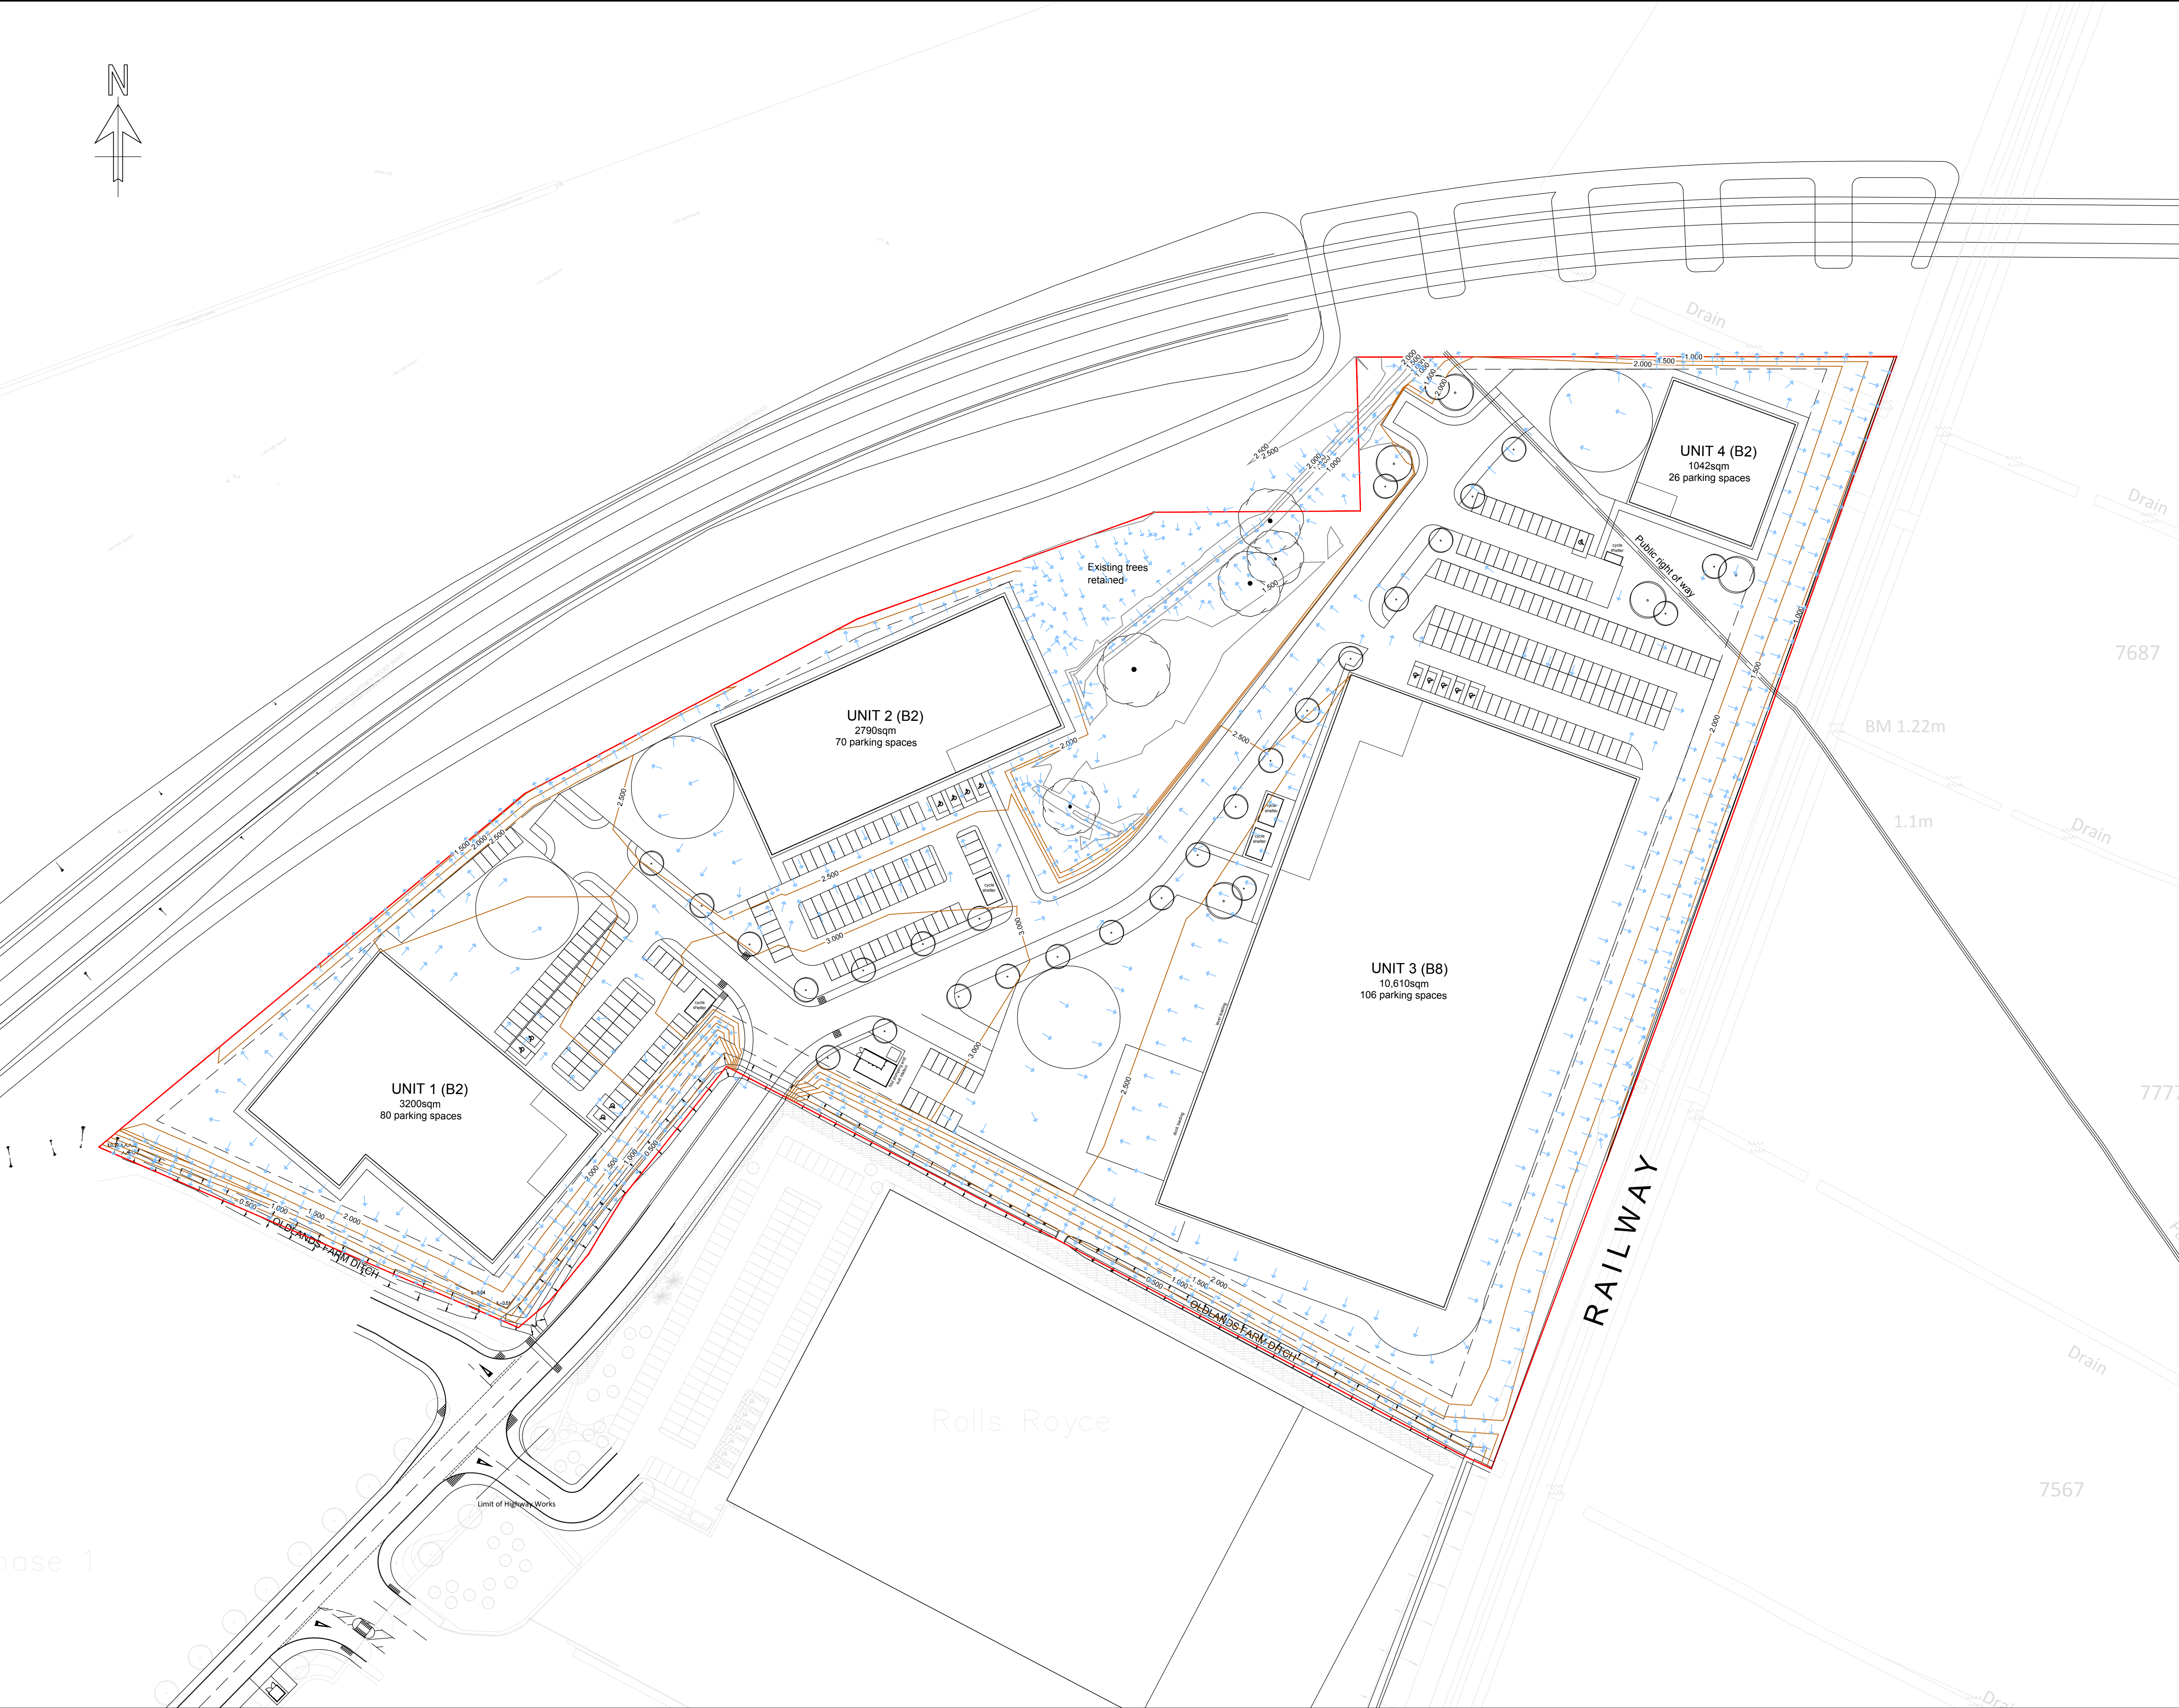

COPYRIGHT RAMBOLL UK LIMITED. ALL RIGHTS RESERVED. THIS DOCUMENT IS ISSUED FOR THE PARTY WHO COMMISSIONED IT AND FOR THE SPECIFIC PURPOSES CONNECTED WITH THE PROJECT ONLY. IT SHOULD NOT BE RELIED UPON BY ANY OTHER PARTY OR USED FOR ANY OTHER PURPOSE. RAMBOLL ACCEPTS NO RESPONSIBILITY OR LIABILITY WHICH MAY ARISE FROM RELIANCE OR USE OF THIS DOCUMENT OR THE DATA CONTAINED HEREIN BY ANY OTHER PARTY OR FOR ANY OTHER PURPOSE.

- NOTES
1. DO NOT SCALE FROM THIS DRAWING.
 2. ALL DIMENSIONS ARE METRES U.N.O.
 3. ALL LEVELS ARE IN METRES ABOVE ORDNANCE DATUM U.N.O.
 4. THIS DRAWING IS TO BE READ IN CONJUNCTION WITH ALL RELEVANT ARCHITECTS AND ENGINEERS DRAWINGS AND SPECIFICATIONS.

- KEY:
- SITE BOUNDARY
 - PROPOSED CONTOURS
0.5m INTERVALS
 - EXISTING CONTOURS
RETAINED
0.5m INTERVALS
 - EXCEEDANCE FLOW PATH

P02	PLANNING	21/09 2018	CL	MRD
P01	PLANNING	25/07 2018	CCT	MRD
Rev	Description	Date	By Chk	App

PLANNING

PHASE 2
OLDLANDS FARM
BOGNOR REGIS

RAMBOLL

tel 023 8081 7500 fax 023 8081 7600 southampton@ramboll.co.uk
www.ramboll.co.uk

FLOOD EXCEEDANCE
ROUTE PLAN

Project No: 1620003993	Scale (@A1): 1:750	Drawn: CCT	Date: JULY.18
Drawing No: RAM-0500-02-DR-CR-00002	Rev:	P02	