

NOTES

DO NOT SCALE FROM THIS DRAWING.

ALL DIMENSIONS ARE IN METRES U.N.O.

ALL LEVELS ARE IN METRES ABOVE ORDINANCE DATUM
N.O.

THIS DRAWING IS TO BE READ IN CONJUNCTION WITH ALL
RELEVANT ARCHITECTS AND ENGINEERS DRAWINGS AND
SPECIFICATIONS.

ALL EXTERNAL DRAINAGE PIPE DIAMETER TO BE MIN. 150mm
N.O.

ALL MANHOLE COVER LEVELS, LOCATION AND ORIENTATION
ARE INDICATIVE AND IS TO BE LAID TO SUIT FINAL FINISHED
GROUND LEVELS AND TO BE CONFIRMED BY CONTRACTOR.


REFER TO SEWERS FOR ADOPTION 7TH EDITION AND WSCC
STANDARD CONSTRUCTION DETAILS FOR DRAINAGE RELATED
ITEMS CONSTRUCTION REQUIREMENTS.

DRG. NO. S278/38/23 REV. A - HEADWALL DETAIL FOR
PIPE SIZES UP TO 600 DIA CONCRETE BAGWORK

ALSO REFER TO DRAWING NO. RAM-0500-02-SC-CR-00001
FOR DRAINAGE MANHOLE, ATTENUATION TANK AND HEADWALL
SCHEDULE.

P02	PLANNING	17/10 2018	CL	MRD
P01	PLANNING	05/10 2018	CL	
Rev	Description	Date	By Chk	App

PHASE 2
OLDLANDS FARM
BOGNOR REGIS

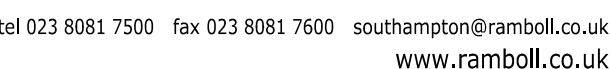

Project No: 1620003993	Scale (@A1): 1:250	Drawn: CL	Date: OCT.18
Drawing No: RAM-0500-02-SD-CR-00004			Rev: P02

