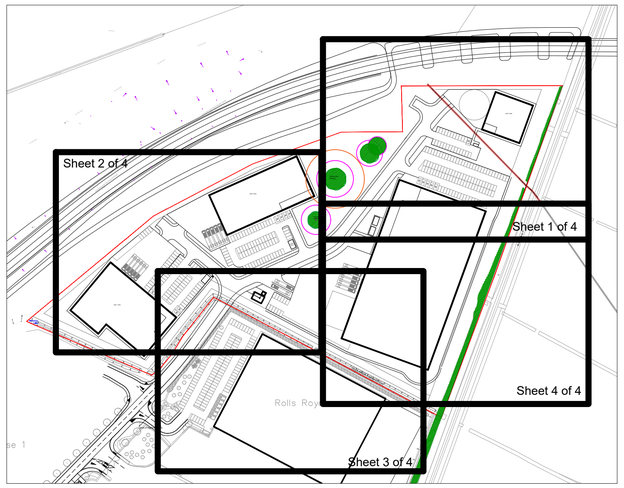


0 5 10 25 50m

1 Quercus robur
2 Betula pendula
2 Tilia cordata
3 Pinus sylvestris
1 Alnus glutinosa
3 Betula pendula
3 Alnus glotinosa
1 Quercus robur
3 Acer campestre
1 Tilia cordata
3 Pinus sylvestris
1 Quercus robur
13 Cornus alba Sibirica
3 Betula pubescens
15 Cornus stolonifera Flaviramea
16 Viburnum opulus Compactum
Existing trees retained
1 Acer campestre
3 Pinus sylvestris
1 Prunus avium
3 Alnus glutinosa
4 Pinus sylvestris
490 Native Hedge
2 Quercus robur
8 Quercus robur
Existing trees retained
UNIT 2 (B2)
2 Amelanchier lamarkii
18 Cornus alba Sibirica
3 Betula utilis Grayswood Ghost
50 Prunus Otto luyken
33 Escallonia Gold Brain
1 Pinus pinea
210 Carpinus betulus (Hedge)
14 Miscanthus sinensis Morning Light
1 Amelanchier lamarkii
40 Pinus Mugo Mini Mops
2 Betula pendula
3 Tilia cordata
5 Pinus sylvestris
1.8m high spwmf
50 Crataegus monogyna (Hedge)
35 Euonymus fortunei Dart's Blanket
1 Tilia cordata Rancho
14 Cornus alba Sibirica
12 Viburnum opulus Compactum
1 Quercus robur
20 Cornus stolonifera Flaviramea
3 Amelanchier lamarkii
11 Corylus purpurea
52 Crataegus monogyna (Hedge)
17 Lonicera pileate
1 Tilia cordata Rancho
Existing trees retained
2 Acer campestre
1 Quercus robur
32 Cornus sanguinea
1 Acer campestre
15 Viburnum opulus Compactum
51 Corylus purpurea
725 Native hedge
31 Euonymus Silver Queen
1 Pinus pinea
2 Acer campestre Streetwise
29 Escallonia Gold Brian
21 Hebe Green Globe
21 Viburnum davidii
7 Miscanthus sinensis Morning Light
2 Betula pendula
9 Viburnum opulus Compactum
3 Tilia cordata Rancho
80 Lonicera nitida Maigrun
564 Crataegus monogyna (Hedge)
cycle shelter
10 Cornus alba Sibirica
1 Pinus pinea
8 Viburnum davidii
12 Euonymus Silver Queen
67 Lonicera pileate
5 Acer campestre Streetwise
31 Corylus purpurea
13 Cornus stolonifera Flaviramea
5 Betula utilis Grayswood Ghost
48 Euonymus fortunei Dart's Blanket
23 Choisya ternata Sundance
37 Miscanthus sinensis Morning Light
27 Escallonia Gold Brian
32 Prunus Otto luyken
3 Amelanchier lamarkii
21 Cornus alba Sibirica
24 Cornus stolonifera Flaviramea
39 Prunus otto Luyken
21 Hebe Green Globe
3 Pinus pinea
30 Miscanthus sinensis Morning Light
39 Choisya ternata Sundance
3 Betula utilis Grayswood Ghost
57 Viburnum davidii
69 Euonymus fortunei Dart's Blanket
4 Tilia cordata Rancho
23 Miscanthus sinensis Morning Light
3 Pinus sylvestris
23 Euonymus Emerald and Gold
193 Native hedge
19 Cornus alba Sibirica
3 Betula utilis Grayswood Ghost
19 Choisya ternata Sundance
9 Viburnum davidii

Retained tree boundary hedge vegetation
Root Protection Area in accordance with BS:5837:2012
Root Protection Area to Veteran trees (in accordance with best practice - Forestry Commission and Natural England).
Proposed tree planting
Proposed hedge planting
Proposed Shrub planting
Proposed swale / SUDs pond
Proposed grass seed mix - Germinal seed mix A18
Proposed meadow mix - Germinal seed mix RE12 with (U16 Grassland)
Proposed buffer planting
Marginal planting

Mark	Date	Details	By
P02	1.11.2018	Planting plan quantified & additional text to legend	MG

REVISIONS

Project Title :
Oldlands Phase 2
-

Scale : 1:250 for the original size of : A1

Drawn by : MG | Checked by : MD | Passed by : - | Date : 01.11.2018

Drawing Status :
Planning

Drawing Originator :
DAVIESLANDSCAPE ARCHITECTS
Suite F1, Stroud House, Russell Street, Stroud, Gloucestershire, GL5 3AN
t. 01453 760380 e. info@d-la.co.uk w. www.d-la.co.uk

Drawing Title :
Planting Plan (Sheet 2 of 4)

Job No.	Drawing Project	Origin	Volume	Level	Type	Discip	Number	Revision
Y859	XX	DLA	xx	xx	DR	L	03	P02

DO NOT SCALE FROM THIS DRAWING

N:\0SRW DATA\PROJECT FILES\1859 Oldlands Farm Phase 2 RM\Landscape\Drawings\Planning\Current drawings\DLA-1859-XX-XX-DR-L- drawings 02 to 05 Rev A.dwg

ARUN DISTRICT COUNCIL ALAN/SPIES