
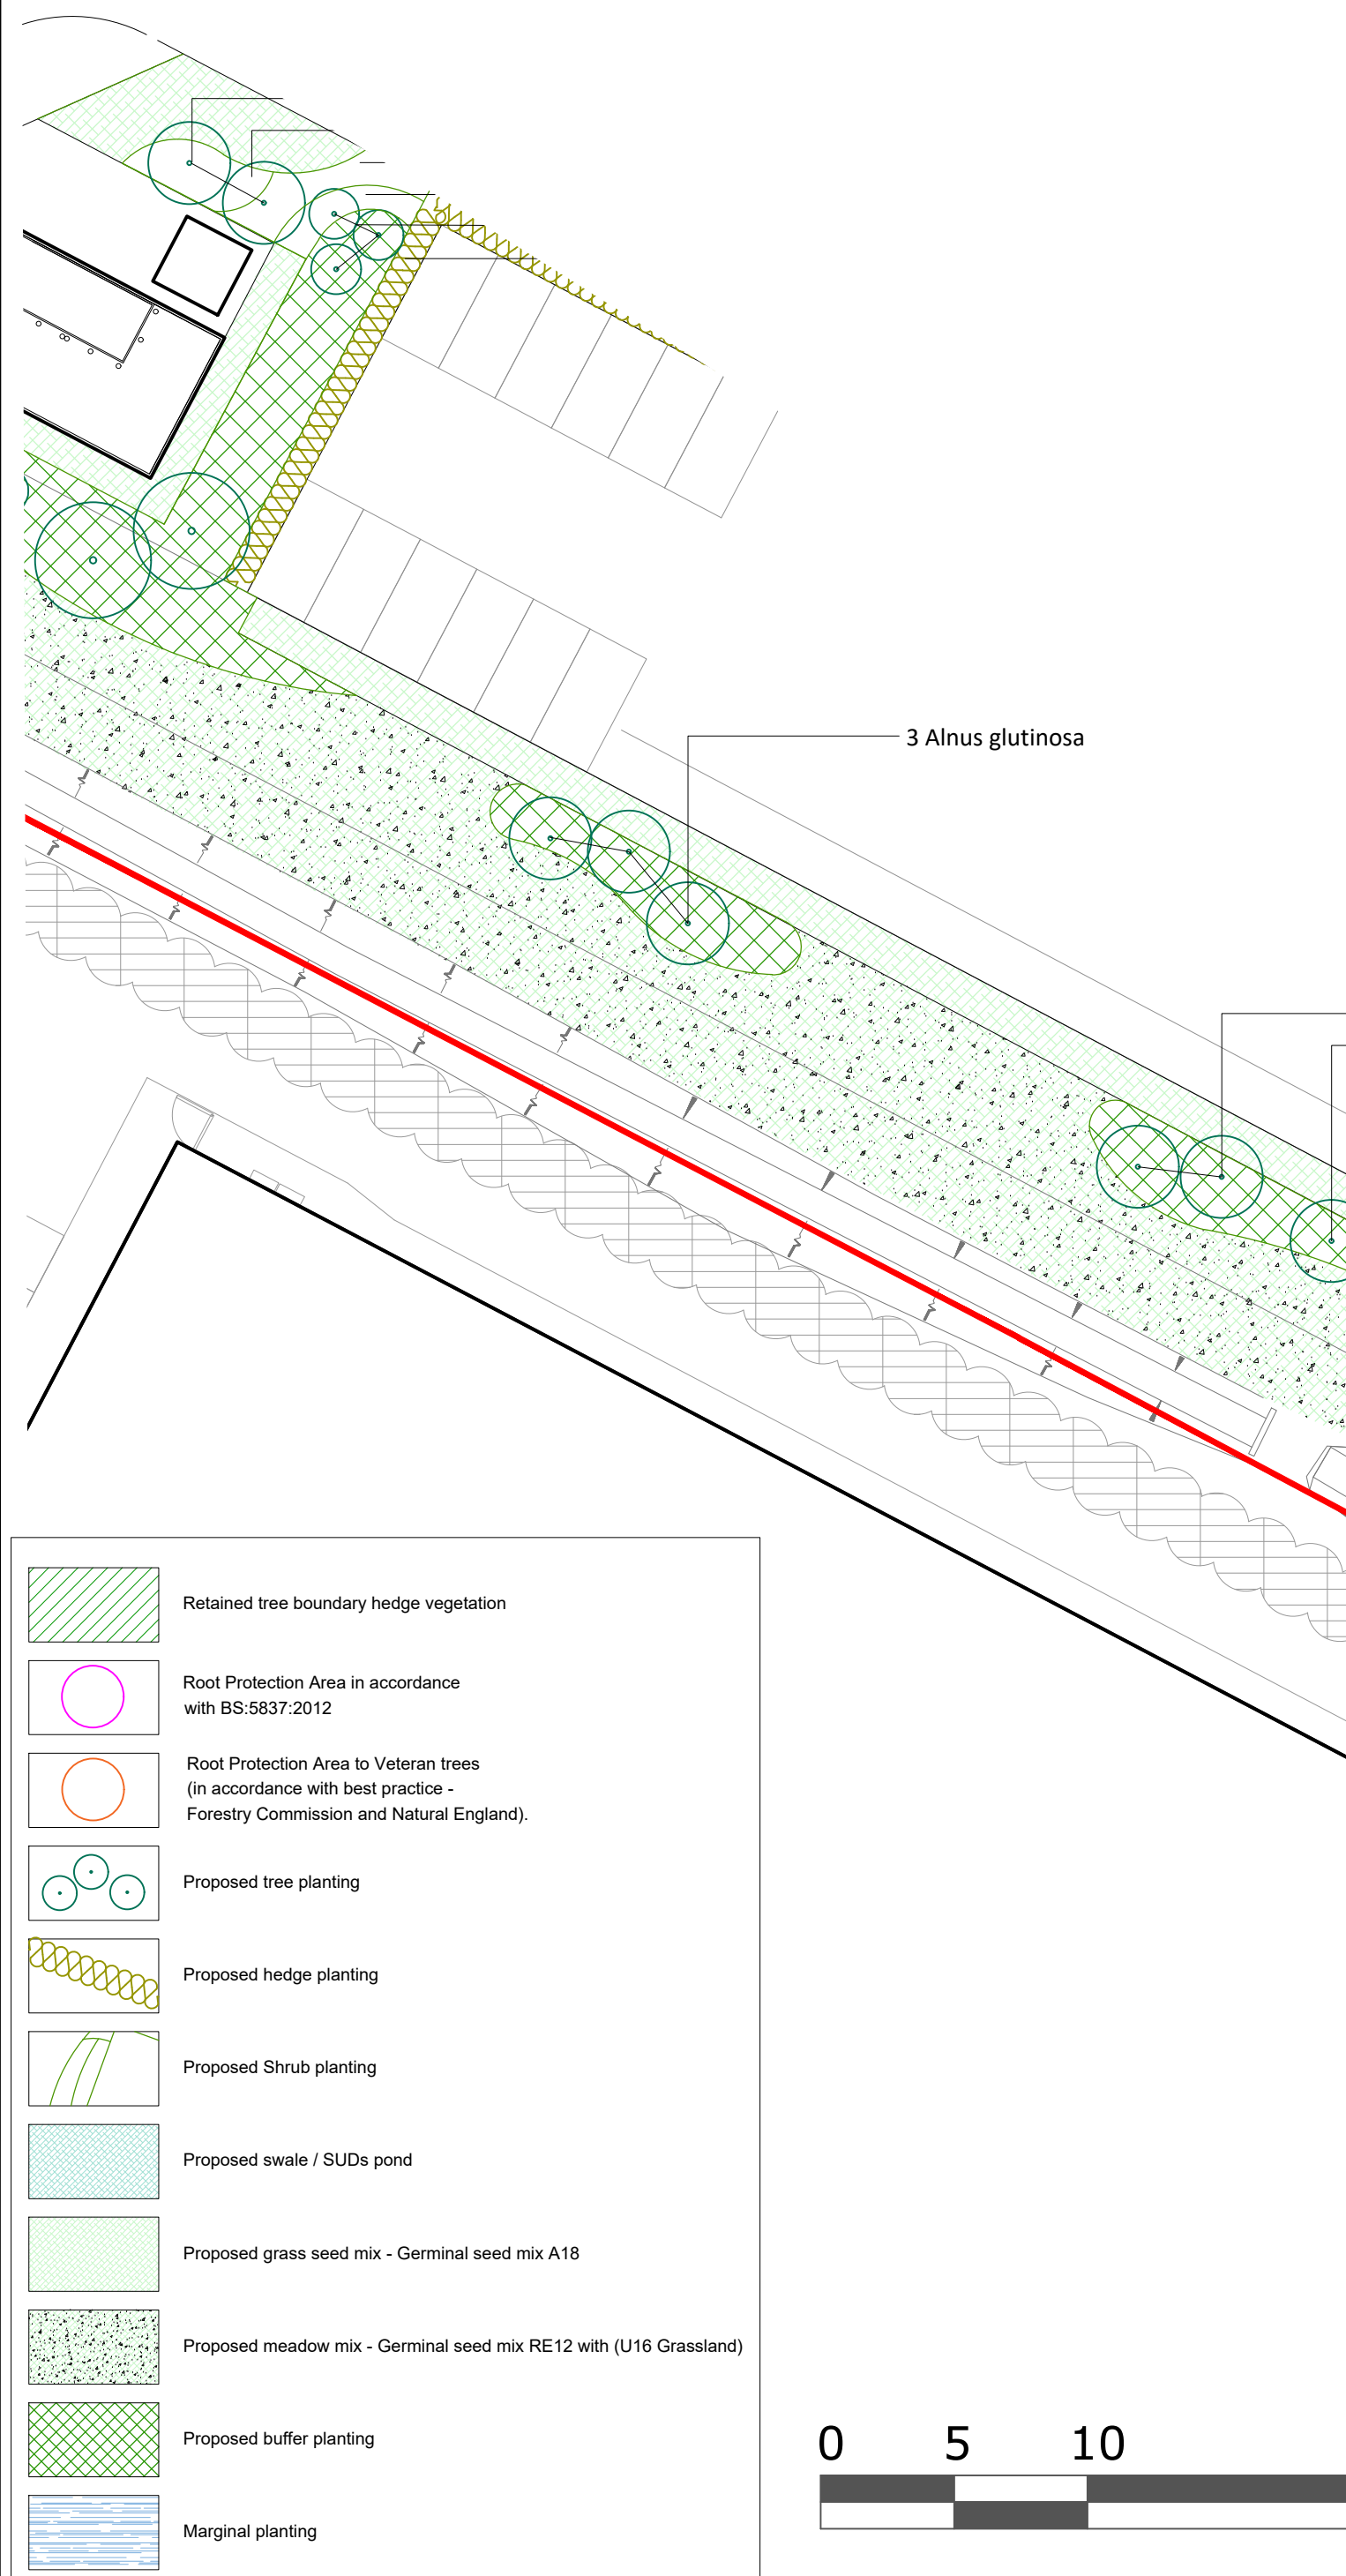


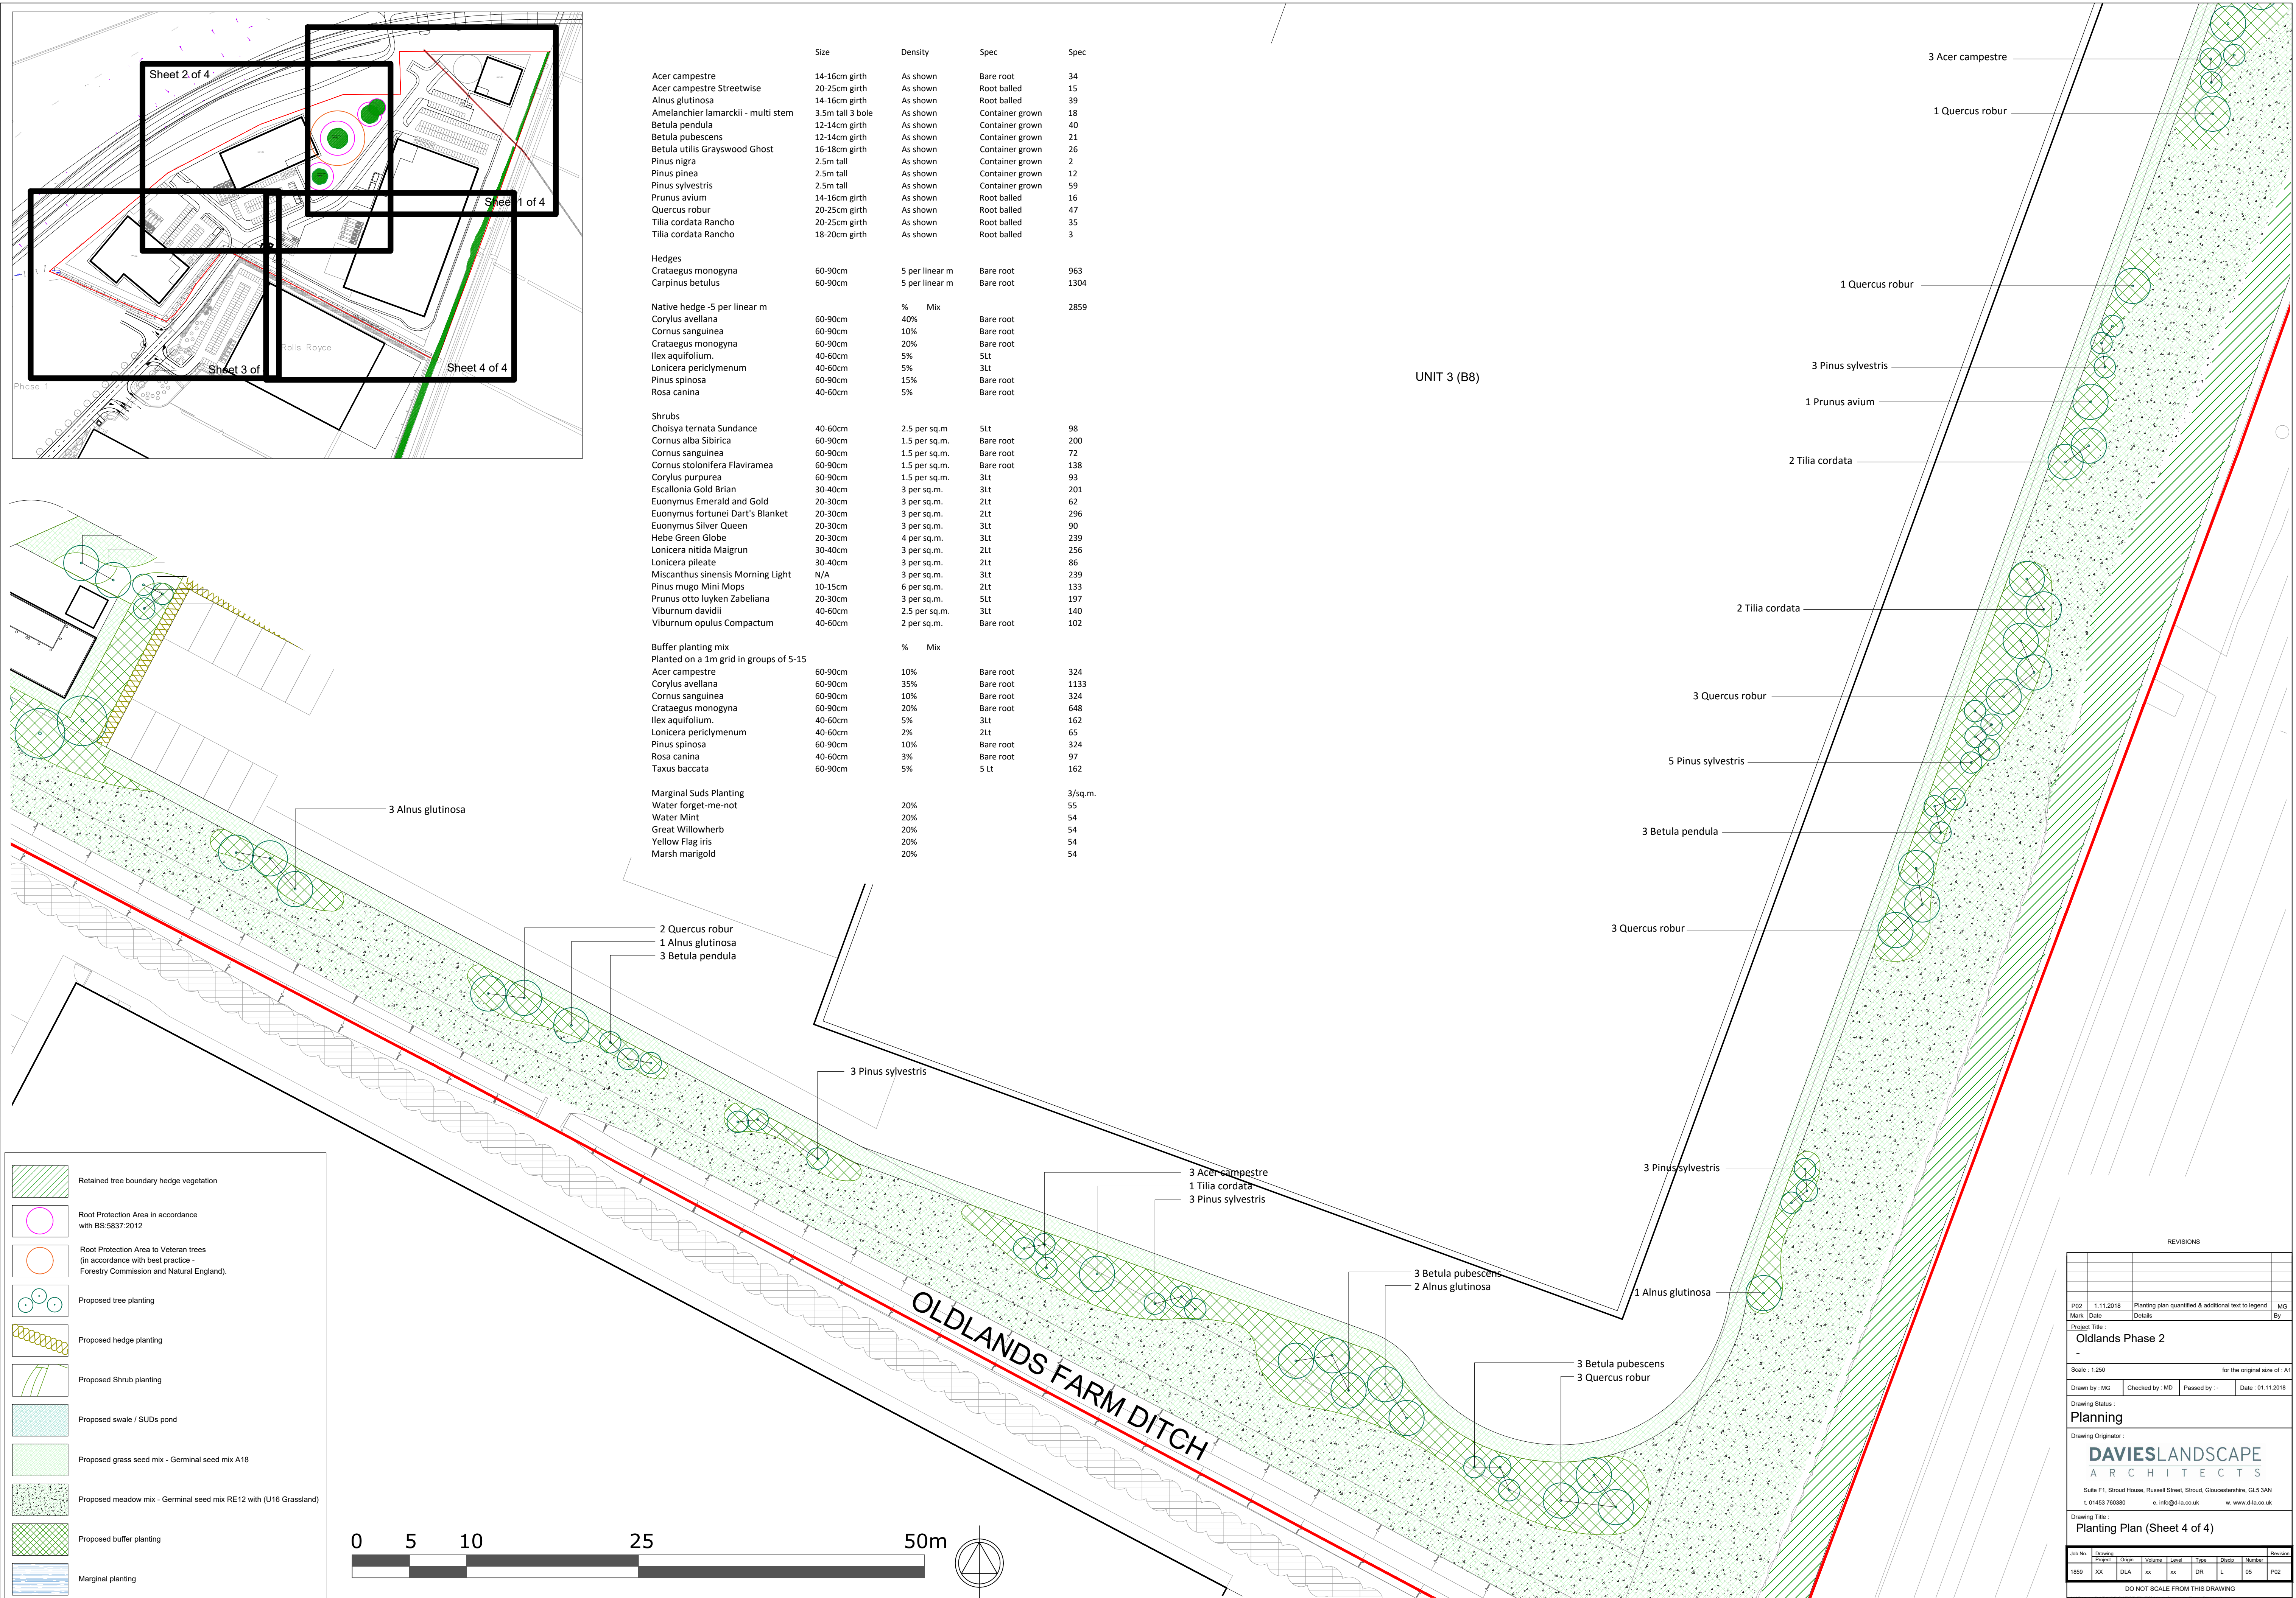

	Size	Density	Spec	Spec
Acer campestre	14-16cm girth	As shown	Bare root	34
Acer campestre Streetwise	20-25cm girth	As shown	Root balled	15
Alnus glutinosa	14-16cm girth	As shown	Root balled	39
Amelanchier lamarckii - multi stem	3.5m tall 3 bole	As shown	Container grown	18
Betula pendula	12-14cm girth	As shown	Container grown	40
Betula pubescens	12-14cm girth	As shown	Container grown	21
Betula utilis Grayswood Ghost	16-18cm girth	As shown	Container grown	26
Pinus nigra	2.5m tall	As shown	Container grown	2
Pinus pinea	2.5m tall	As shown	Container grown	12
Pinus sylvestris	2.5m tall	As shown	Container grown	55
Prunus avium	14-16cm girth	As shown	Root balled	16
Quercus robur	20-25cm girth	As shown	Root balled	47
Tilia cordata Rancho	20-25cm girth	As shown	Root balled	35
Tilia cordata Rancho	18-20cm girth	As shown	Root balled	3
Hedges				
Crataegus monogyna	60-90cm	5 per linear m	Bare root	963
Carpinus betulus	60-90cm	5 per linear m	Bare root	1304
Native hedge - 5 per linear m				
Corylus avellana	60-90cm	40%	Bare root	2859
Cornus sanguinea	60-90cm	10%	Bare root	
Crataegus monogyna	60-90cm	20%	Bare root	
Ilex aquifolium	40-60cm	5%	5Lt	
Lonicera periclymenum	40-60cm	5%	3Lt	
Pinus spinosa	60-90cm	15%	Bare root	
Rosa canina	40-60cm	5%	Bare root	
Shrubs				
Choisya ternata Sundance	40-60cm	2.5 per sq.m.	5Lt	98
Cornus alba Sibirica	60-90cm	1.5 per sq.m.	Bare root	200
Cornus sanguinea	60-90cm	1.5 per sq.m.	Bare root	92
Cornus stolonifera Flaviramea	60-90cm	1.5 per sq.m.	Bare root	138
Corylus purpurea	60-90cm	1.5 per sq.m.	3Lt	93
Escallonia Gold Brian	30-40cm	3 per sq.m.	3Lt	201
Euonymus Emerald and Gold	20-30cm	3 per sq.m.	2Lt	62
Euonymus fortunei Dart's Blanket	20-30cm	3 per sq.m.	2Lt	296
Euonymus Silver Queen	20-30cm	3 per sq.m.	3Lt	90
Hebe Green Globe	20-30cm	4 per sq.m.	3Lt	239
Lonicera nitida Maigrun	30-40cm	3 per sq.m.	2Lt	256
Lonicera pileata	30-40cm	3 per sq.m.	2Lt	86
Miscanthus sinensis Morning Light	N/A	3 per sq.m.	3Lt	239
Pinus mugo Mini Mops	10-15cm	6 per sq.m.	2Lt	133
Prunus otto luyken Zabeliana	20-30cm	3 per sq.m.	5Lt	197
Viburnum davidii	40-60cm	2.5 per sq.m.	3Lt	140
Viburnum opulus Compactum	40-60cm	2 per sq.m.	Bare root	102
Buffer planting mix				
Planted on a 1m grid in groups of 5-15		%	Mix	
Acer campestre	60-90cm	10%	Bare root	324
Corylus avellana	60-90cm	35%	Bare root	1133
Cornus sanguinea	60-90cm	10%	Bare root	324
Crataegus monogyna	60-90cm	20%	Bare root	648
Ilex aquifolium	40-60cm	5%	3Lt	162
Lonicera periclymenum	40-60cm	2%	2Lt	65
Pinus spinosa	60-90cm	10%	Bare root	324
Rosa canina	40-60cm	3%	Bare root	97
Taxus baccata	60-90cm	5%	5 Lt	162
Marginal Suds Planting				
Water forget-me-not		20%		3/sq.
Water Mint		20%		55
Great Willowherb		20%		54
Yellow Flag iris		20%		54
Marsh marigold		20%		54

UNIT 3 (B8)

[illegible]