


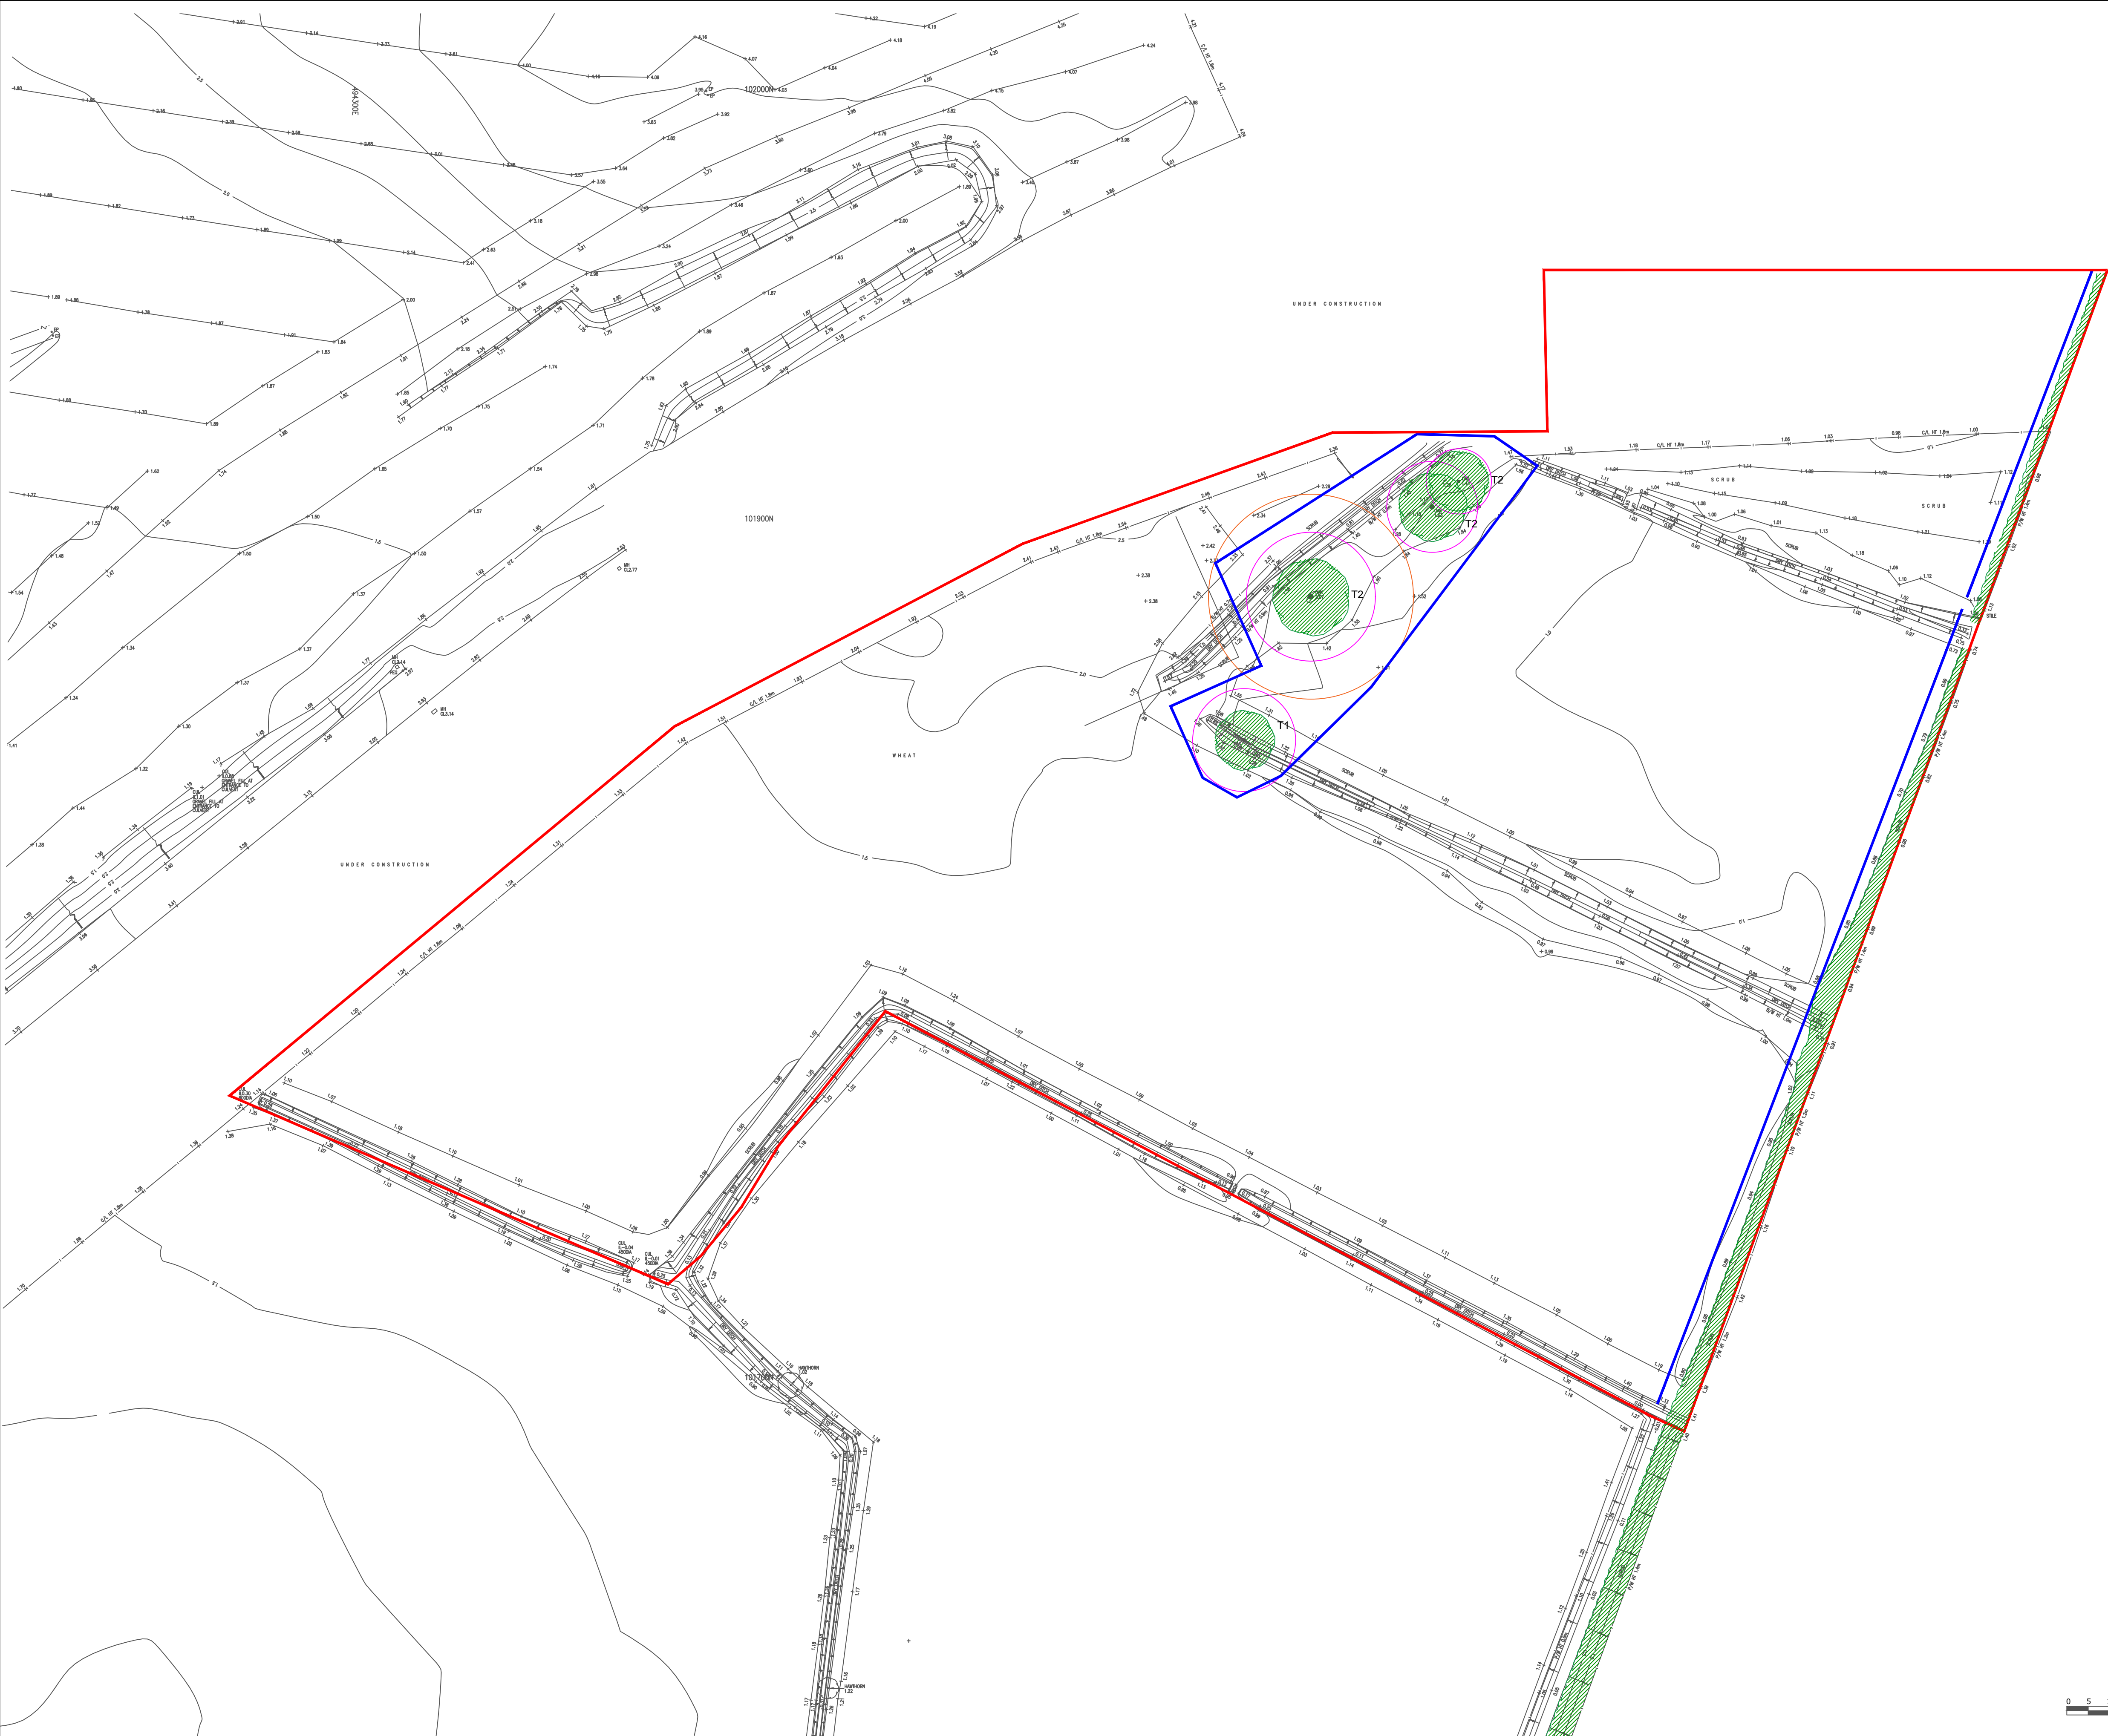

LEGEND

- Application boundary
- Existing trees or railway boundary hedgerow.
(no trees or hedge proposed for removal)
- Root Protection Area in accordance with BS:5837:2012
- Root Protection Area to Veteran trees (in accordance with best practice - Forestry Commission and Natural England).
- Tree protection / hedge protection in accordance with BS:5837:2012

Mark	Date	Details	By	
Project Title : Oldlands Phase 2				
Scale : 1:750 for the original size of: A1				
Drawn by : TG	Checked by : MS	Passed by : -	Date : 01.11.2018	
Drawing Status : Planning				
Drawing Originator : DAVIESLANDSCAPE ARCHITECTS Suite F1, Stroud House, Russell Street, Stroud, Gloucestershire, GL5 3AN t. 01453 760380 e. info@dl-a.co.uk w. www.dl-a.co.uk				
Drawing Title : Trees affected / tree protection				
Job No.	Drawing Project	Origin Volume Level Type	Sheet Number Revision	
1859	XX	DLA XX XX	DR L 09	P01
DO NOT SCALE FROM THIS DRAWING				
\\server\DATA\PROJECT FILES\1859\09\Drawings\Firm Project 2 - RM\K.Landscape\Drawings\Planning\Current drawing\DLA-1859-XX-00-001-00.dwg				

