




EXISTING GROUND FLOOR PLAN

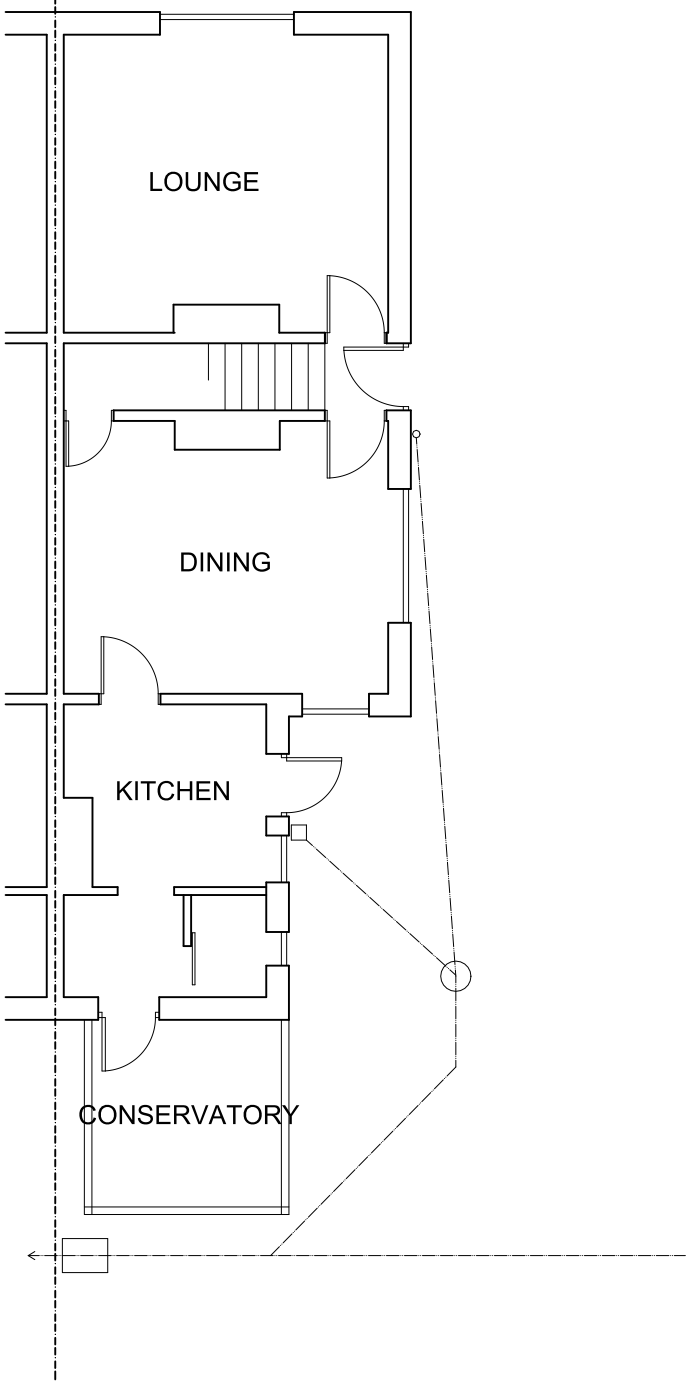

EXISTING ROOF PLAN

 


EXISTING EAST ELEVATION

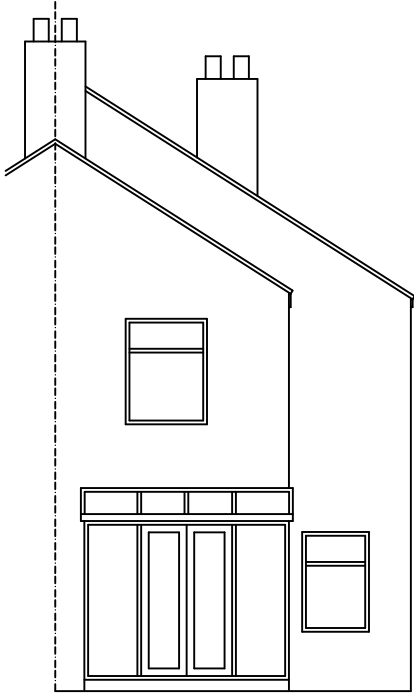


EXISTING NORTH ELEVATION



PROPOSED GROUND FLOOR PLAN

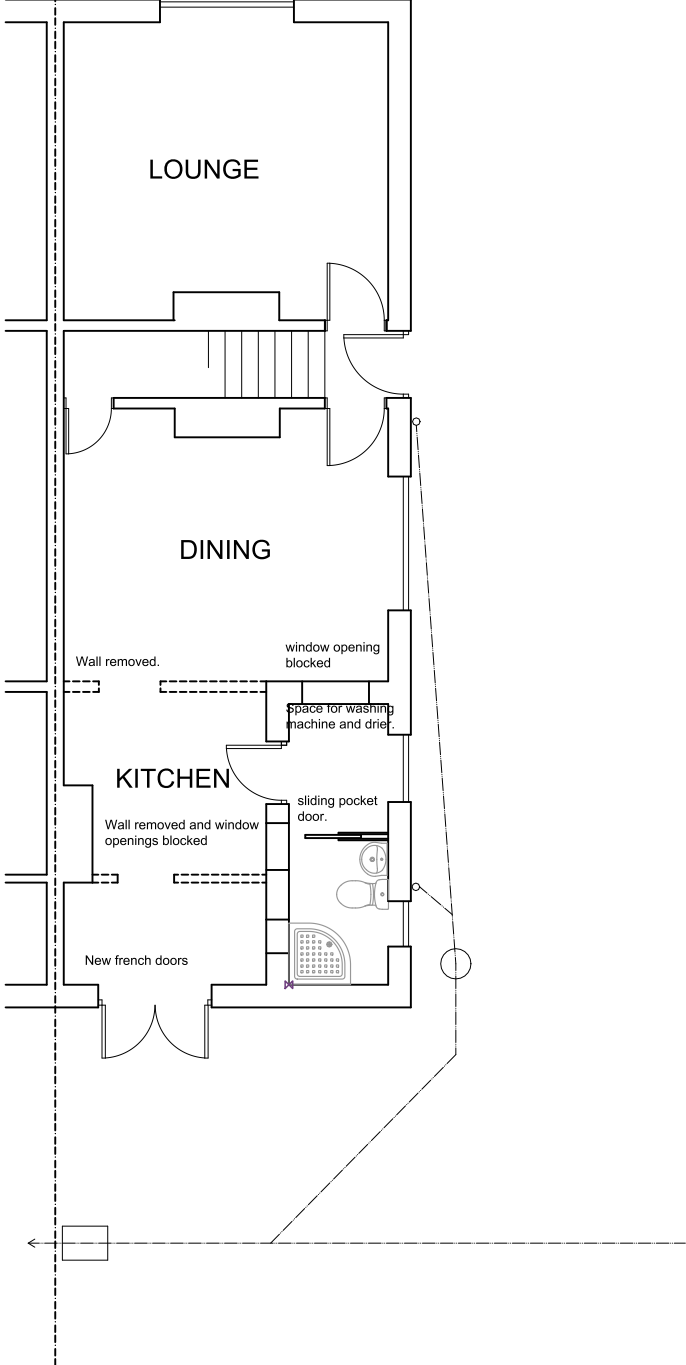


PROPOSED ROOF PLAN

 

PROPOSED NORTH ELEVATION



PROPOSED EAST ELEVATION

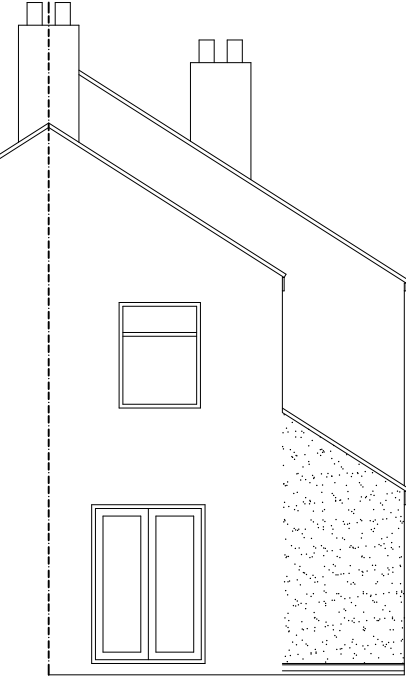

REVISIONS	
Notes	
1. These are computerised drawings for the purposes of obtaining planning & building regulations approvals & are based on certain overall measurements.	
2. Dimensions shown must not be relied upon and must be checked on site and verified prior to commencement of work.	
3. Where applicable this drawing is to be read in conjunction with other consultants' drawings & calculations.	
4. Do not scale from these drawings, except for planning purposes.	
5. Any Work undertaken prior to Planning and Building Regulations Approval is done so entirely at the Client/Contractors own risk.	
© 2019 - T. Murray	
TIM MURRAY CBuildE MCABE BUILDING CONSULTANT 6 Middleton Court, Elmer Road Middleton - on - Sea West Sussex, PO22 6EH Tel: 01243 583676	
PROJECT DETAIL 2 MANSER VILLAS WESTERGATE STREET WEST SUSSEX PO20 3QY REAR EXTENSION FOR: CAROLINE DOYLE	
DRAWING	SCALE
PLANNING	1/100
DATE: MAY 2019	
DRAWN: T. Murray	
DRAWING: 19/32/2	REVISION: