

3 June 2014

Bryan Jezeph Consulting
The Galley
3 South Street
Titchfield
Hampshire
PO14 4DL

FAO: Michael Knappet

EG8849/APT

Dear Sirs

RE: 4 NO PLOTS TO THE REAR OF THE HOMESTEAD, WESTERGATE

We write in response to your queries regarding drainage provision.

Foul Water Drainage

The plots were originally slightly differently configured (see fig 2) and designed for connection to the public FW sewer. The change in configuration will not change the FW load compared to the existing permission and the revised tweaks to the FW layout are shown on Fig 4.

Surface Water Drainage

For the original Homestead development a site investigation was undertaken in February 2008. The logs for this are shown in Fig 1. Permeability testing was undertaken at TH02 ($f = 6.96 \times 10^{-6}$ m/s) with GWL at that time of 9.28m OD. We have also been monitoring GWLs on land to the rear of Sunnyside. This recorded a highest peak GWL of 9.36m OD during winter 2012/2013 (Fig 3). The bore for this had a similar soil profile to TH02. The soakaway arrangement for the rear plots originally designed in 2008 has been adapted for the current layout and is shown in Fig 4. The soakaway inverts are elevated above the season high GWL levels.

Should you have any further queries please let me know.

Yours sincerely

A P Traves


for Opus International Consultants (UK) Ltd


Enc Figs 1-4

cc J House


EG8849 L 140603


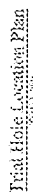

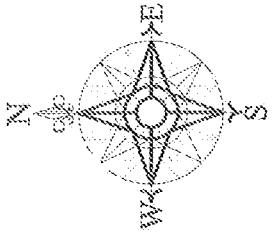

indicative

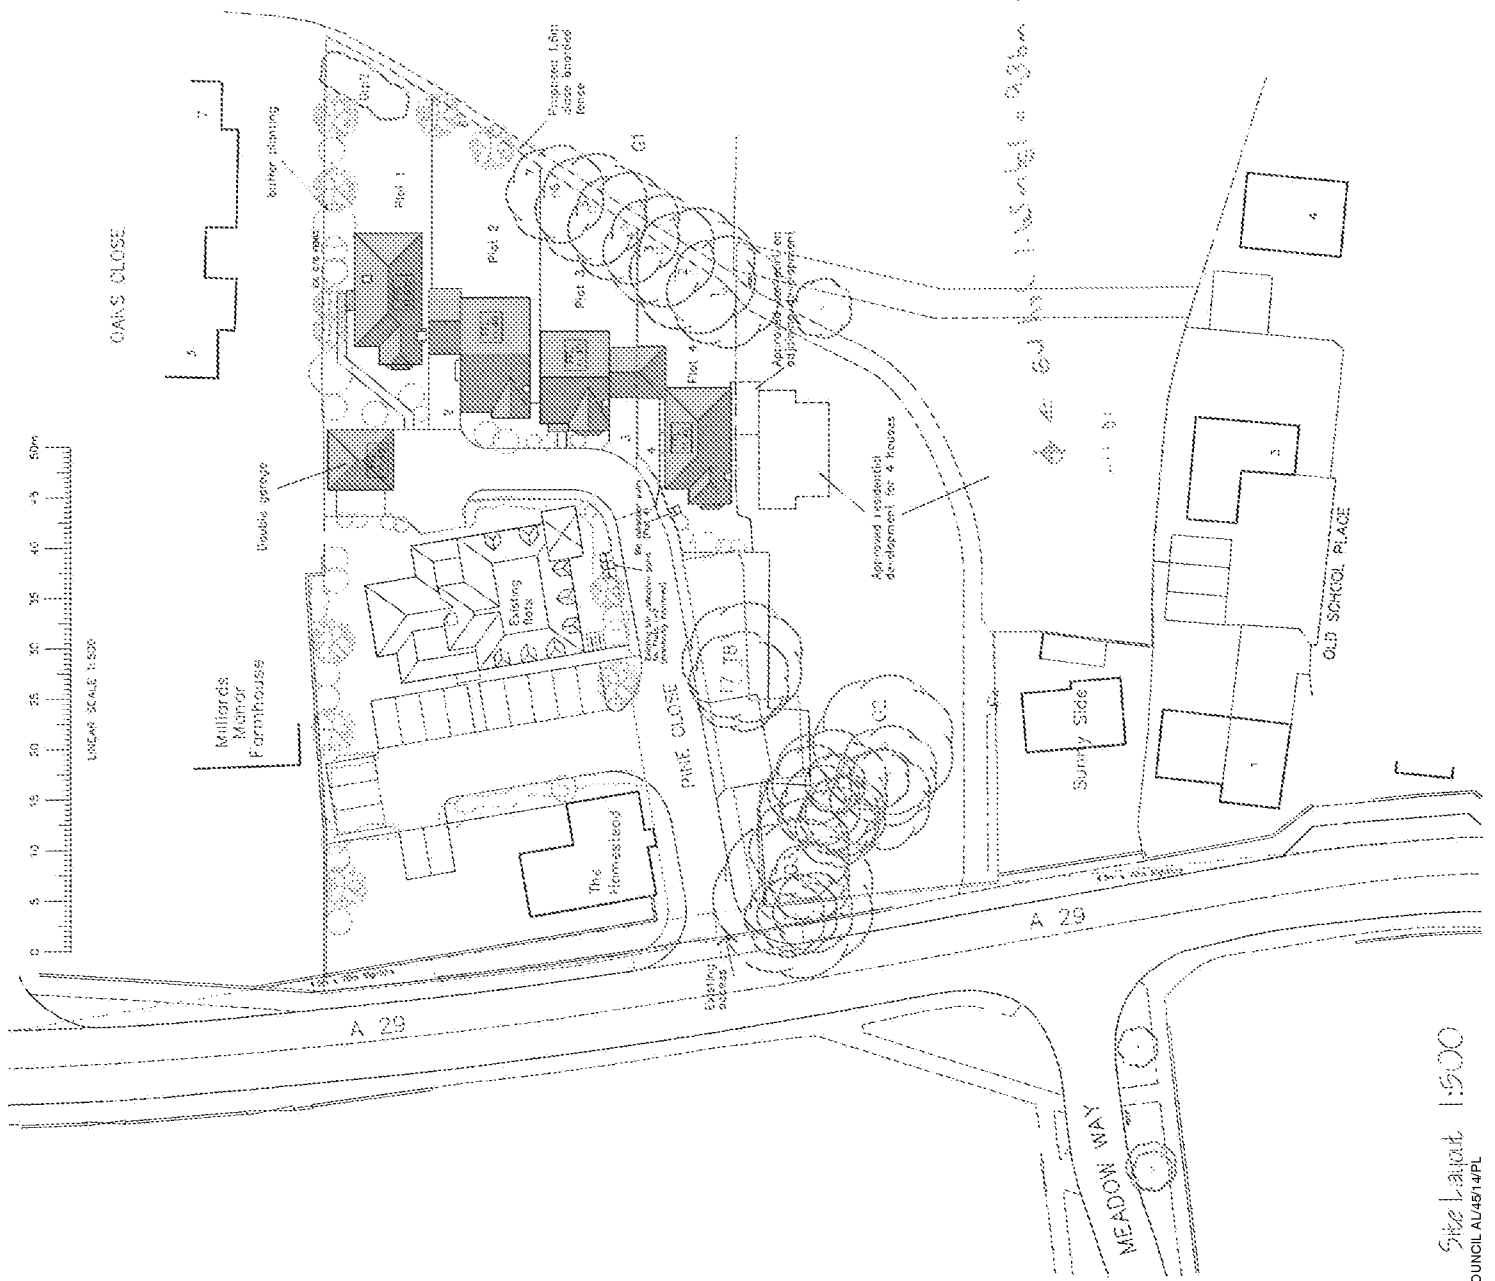

\\scfwin1\N:\607\magedan\ADP\LOGO\BAS-SMALL.jpg





(also 73mm higher)




Existing hedges/planting to be removed

Proposed planting
(subject to detailed landscape design)


②

Residential Development
Pine Close
Westergate
PO20 3AE

Wilson House Developments

Site Layout

ISS NUMBER	ISSUE NUMBER	ISSUE
1643	01	C

RECORDING ROOM/200:	DATE:	RECORD:
1:500 (A3)	JAN 14	PJL

File #

