


DO NOT SCALE IF IN DOUBT - ASK

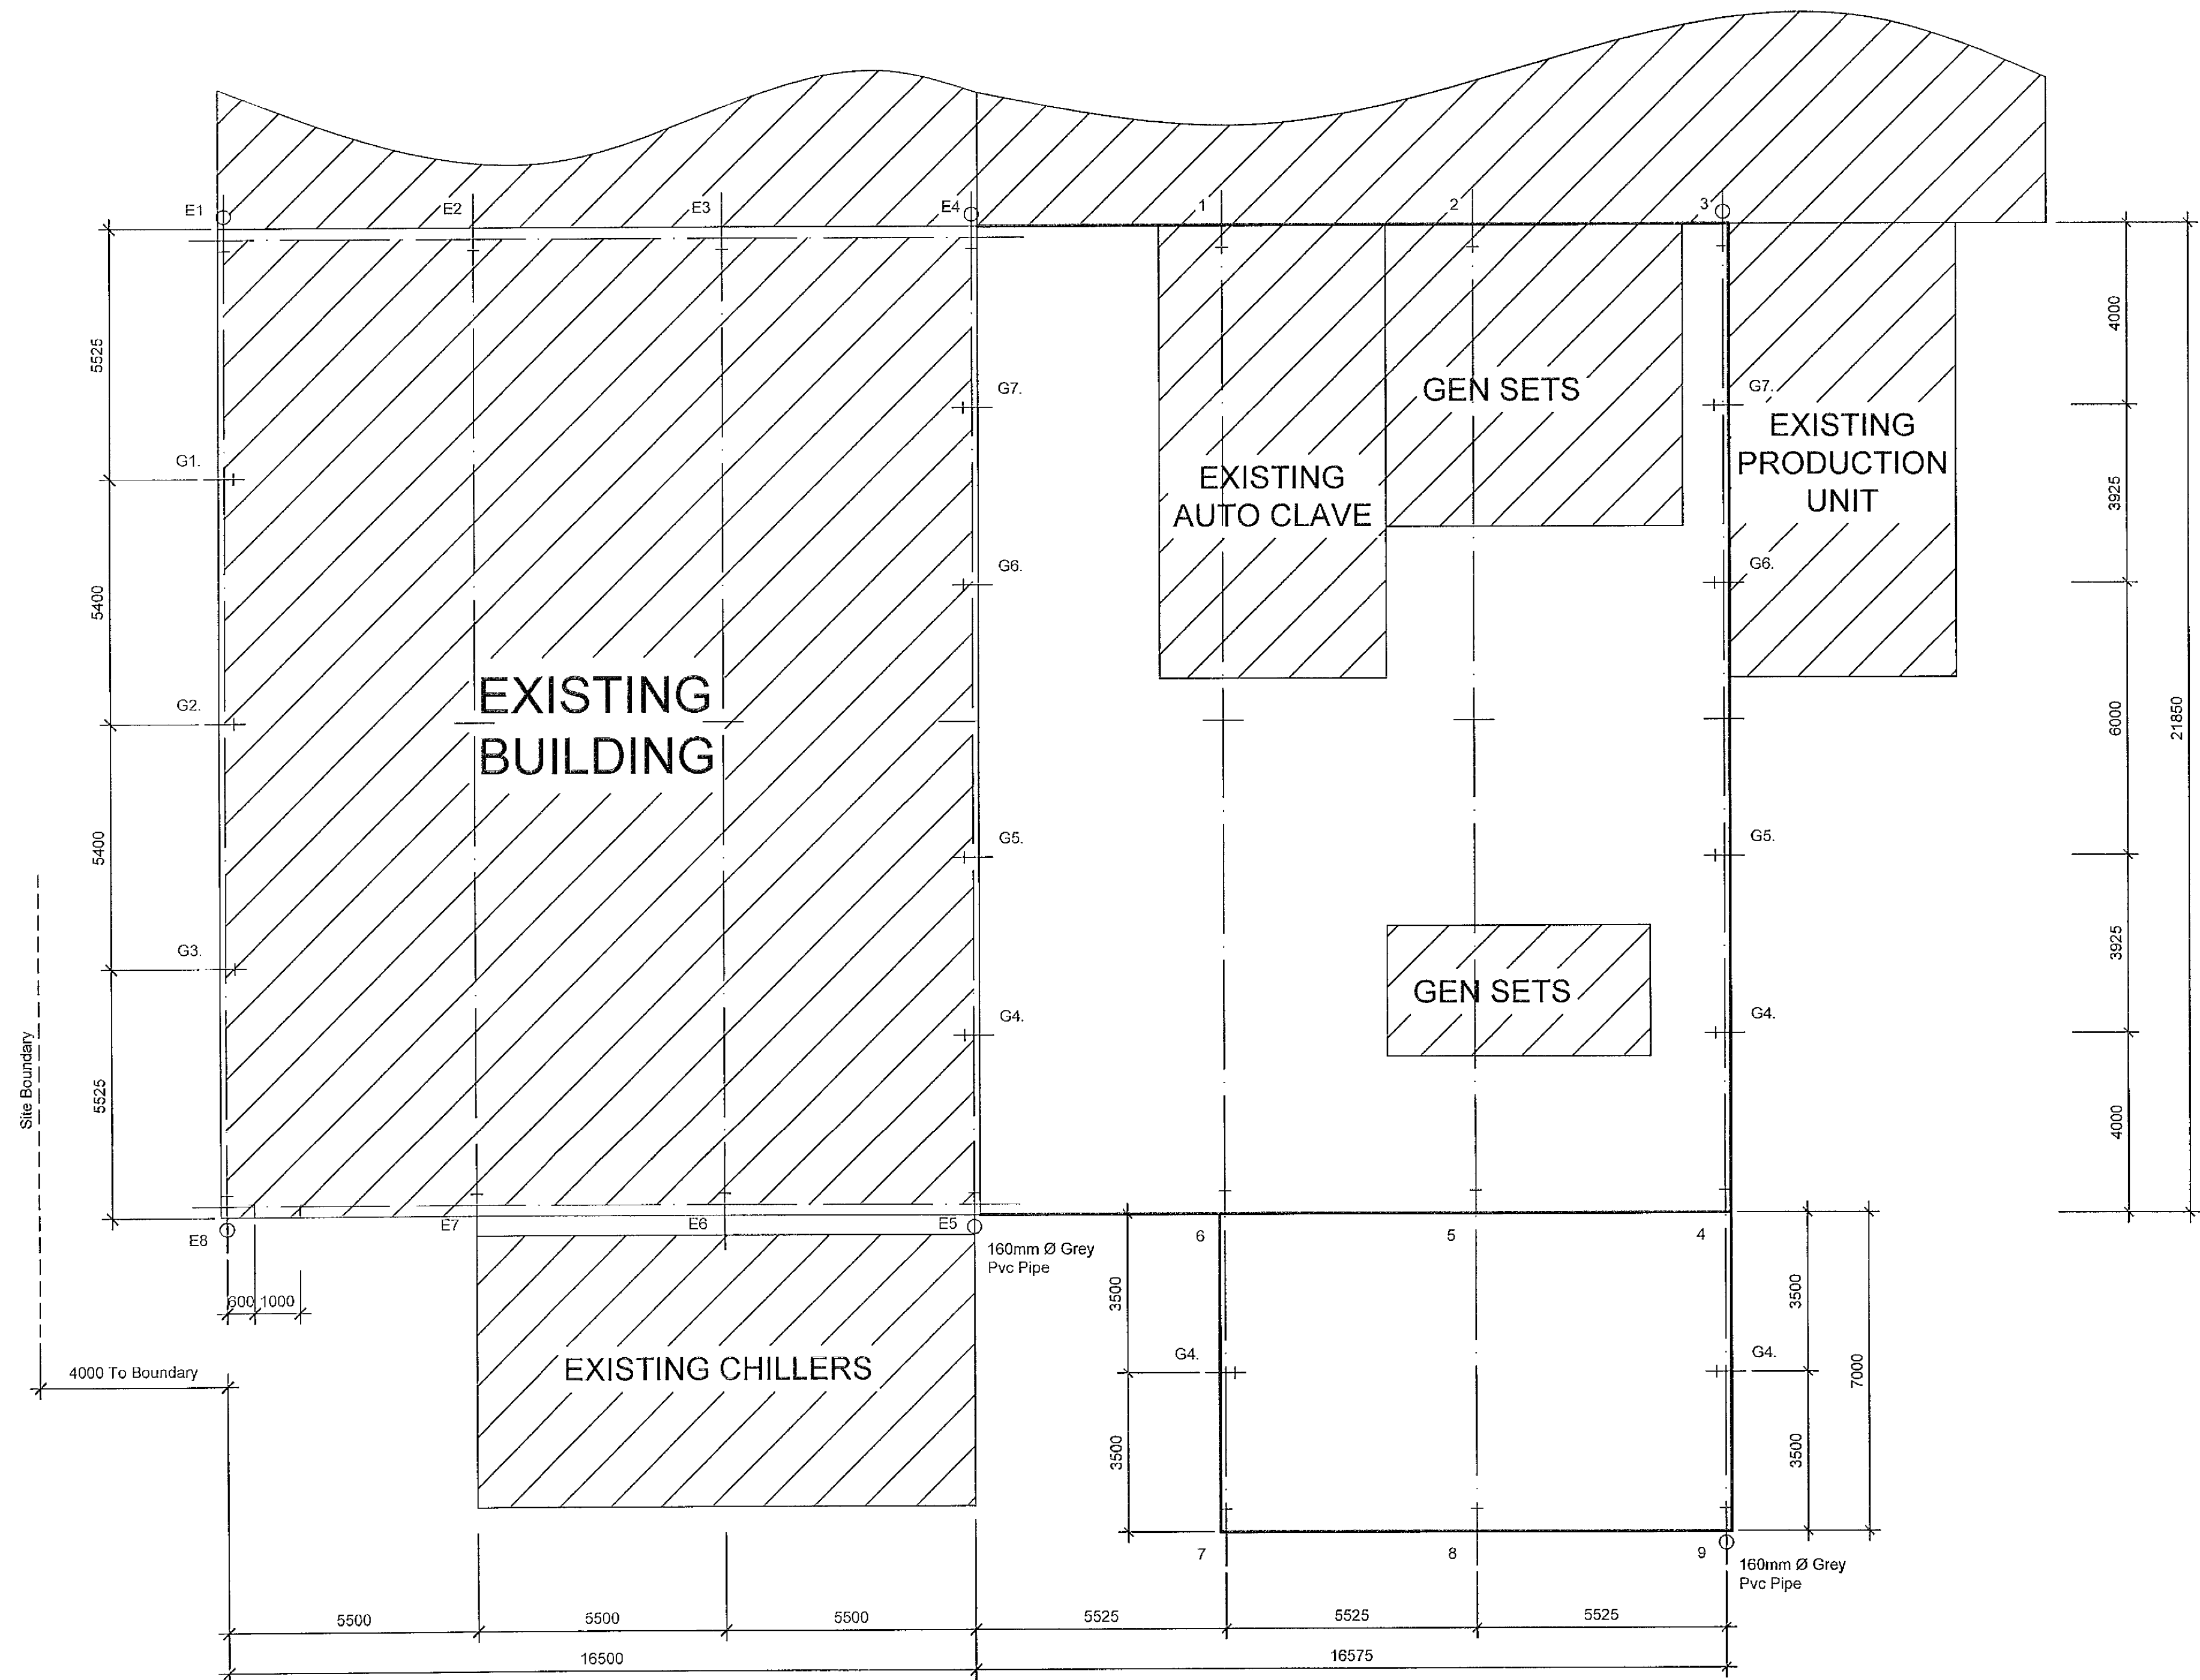

RURAL ASSOCIATES
Planning, Procurement, Project Co-ordination

Agricultural and Rural
Yapton Lodge, North End Road
Yapton, Nr Arundel
West Sussex, BN18 0DT
Tel 01243 555420 Fax 01243 555421 Mobile 07850 514093
E-mail ruralass@yaptonlodge.co.uk

CLIENT GTR Ltd
Denmans Lane
Fontwell
West Sussex
BN18 0SU

DRAWING Proposed extension to existing industrial unit

REV	DESCRIPTION	DATE	BY
Rev. 1	Sales Issue 25-04-18 M.T		

SCALE	1 : 100 on A1	DRAWN	M.T.
-------	---------------	-------	------

DATE	25-04-18	DRAWING No.	RA / 152/100
------	----------	-------------	--------------