



THAKEHAM


C030 MAT.001 – WINGS NURSERY, LIDSEY ROAD – MATERIALS SAMPLE BOARD

ROOF TYPE 1



Wienerberger 20/20
Flanders

WALL TYPE 1
BRICKWORK

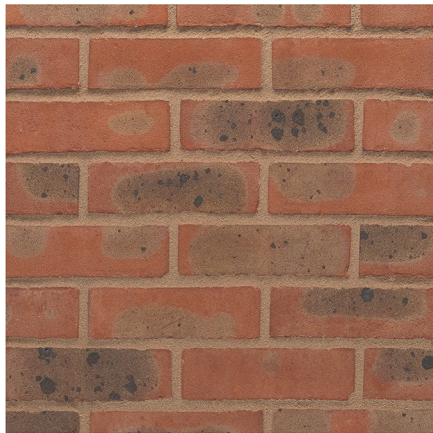


Wienerberger Maplehurst
Light Multi Stock

ROOF TYPE 2



Wienerberger 20/20
Tuscan

WALL TYPE 2
BRICKWORK

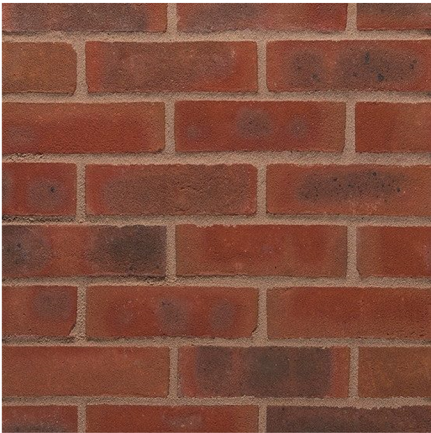

Wienerberger Chartham
Multi Stock

WALL TYPE 4
TILE HANGING



Wienerberger 20/20
Humber Flanders
Plots: 05, 10, 11, 18, 28, 35, 40, 41, 44, 51, 62, 64 & 71

SOFFIT AND FASCIA



uPVC Closed Eaves – White