


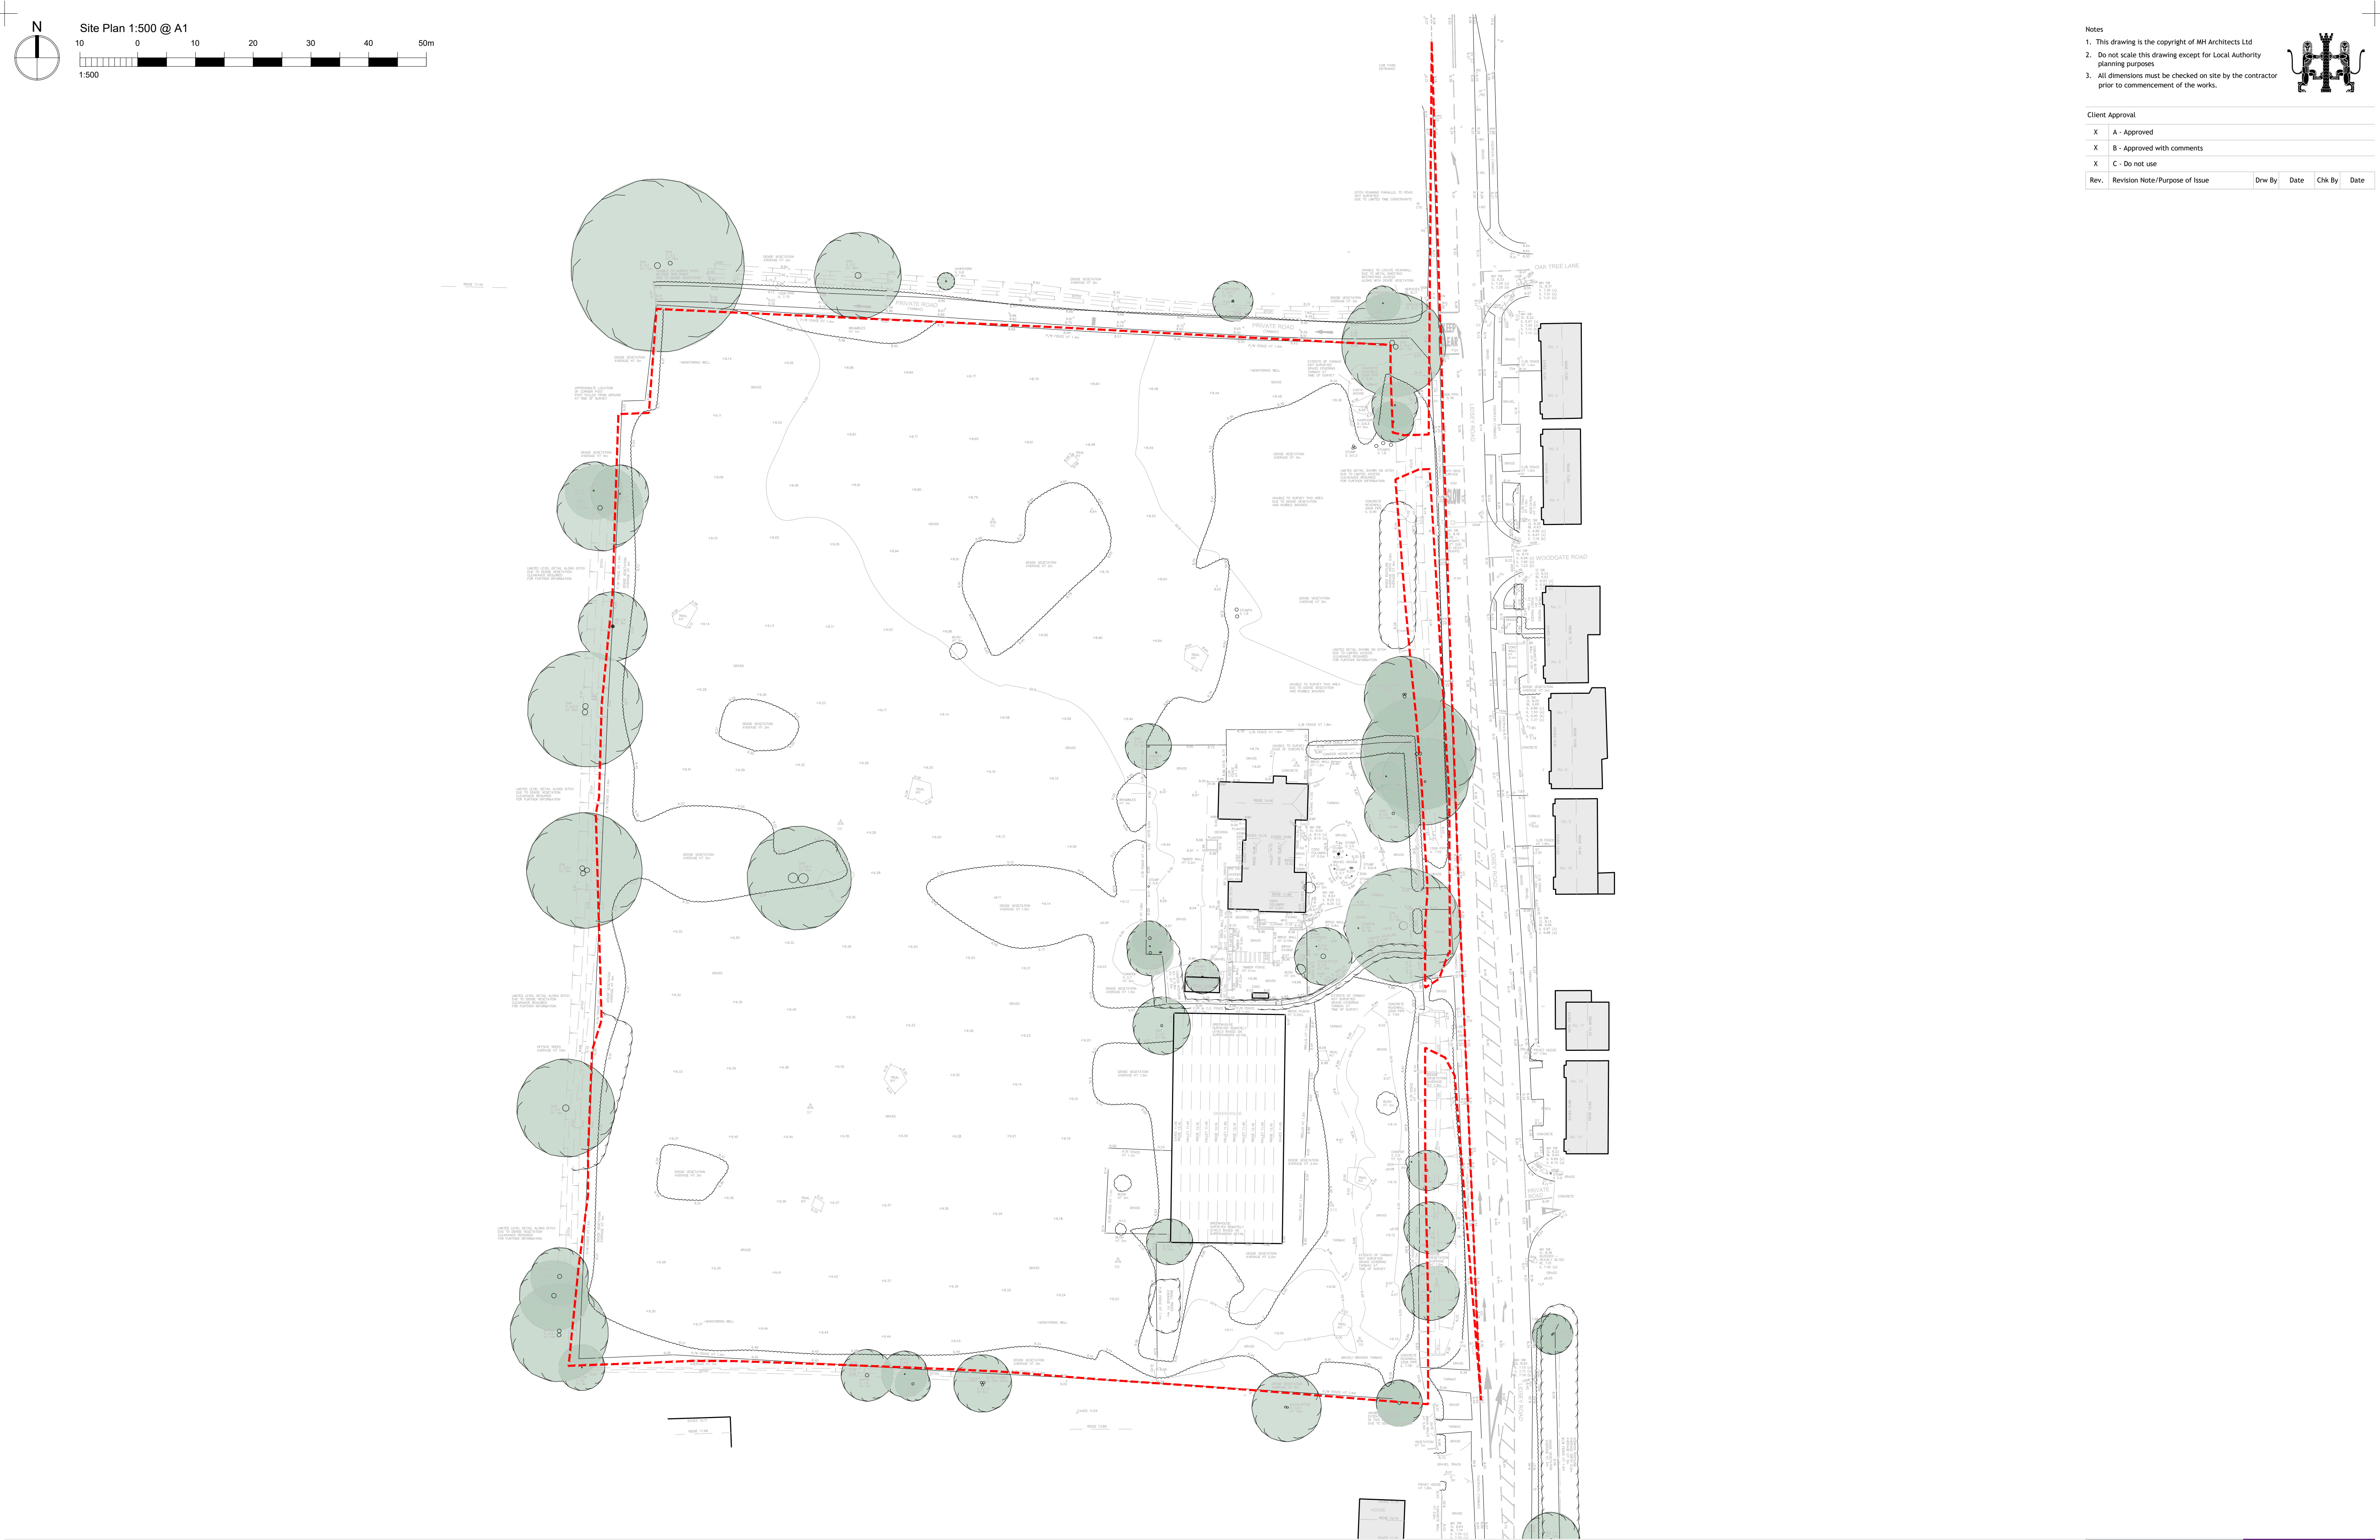

Residential Development at Lidsey Road

Woodgate

West Sussex, PO20 3SU

For Thakeham Client on behalf of Southern Housing Group

19-12-19

LID MHA 00 XX DR A 0002 00

Purpose of Issue

PLANNING

Ground Floor Bicentennial Building

Southern Gate | Chichester

West Sussex | PO19 8EZ

t: 01243 774748

e: admin@mharchitects.co.uk

www.mharchitects.co.uk

Limited Company

Registered in England No.0994233

mh

ARCHITECTS