
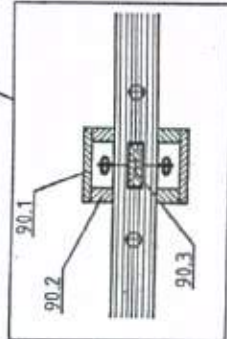


a

d

b

c

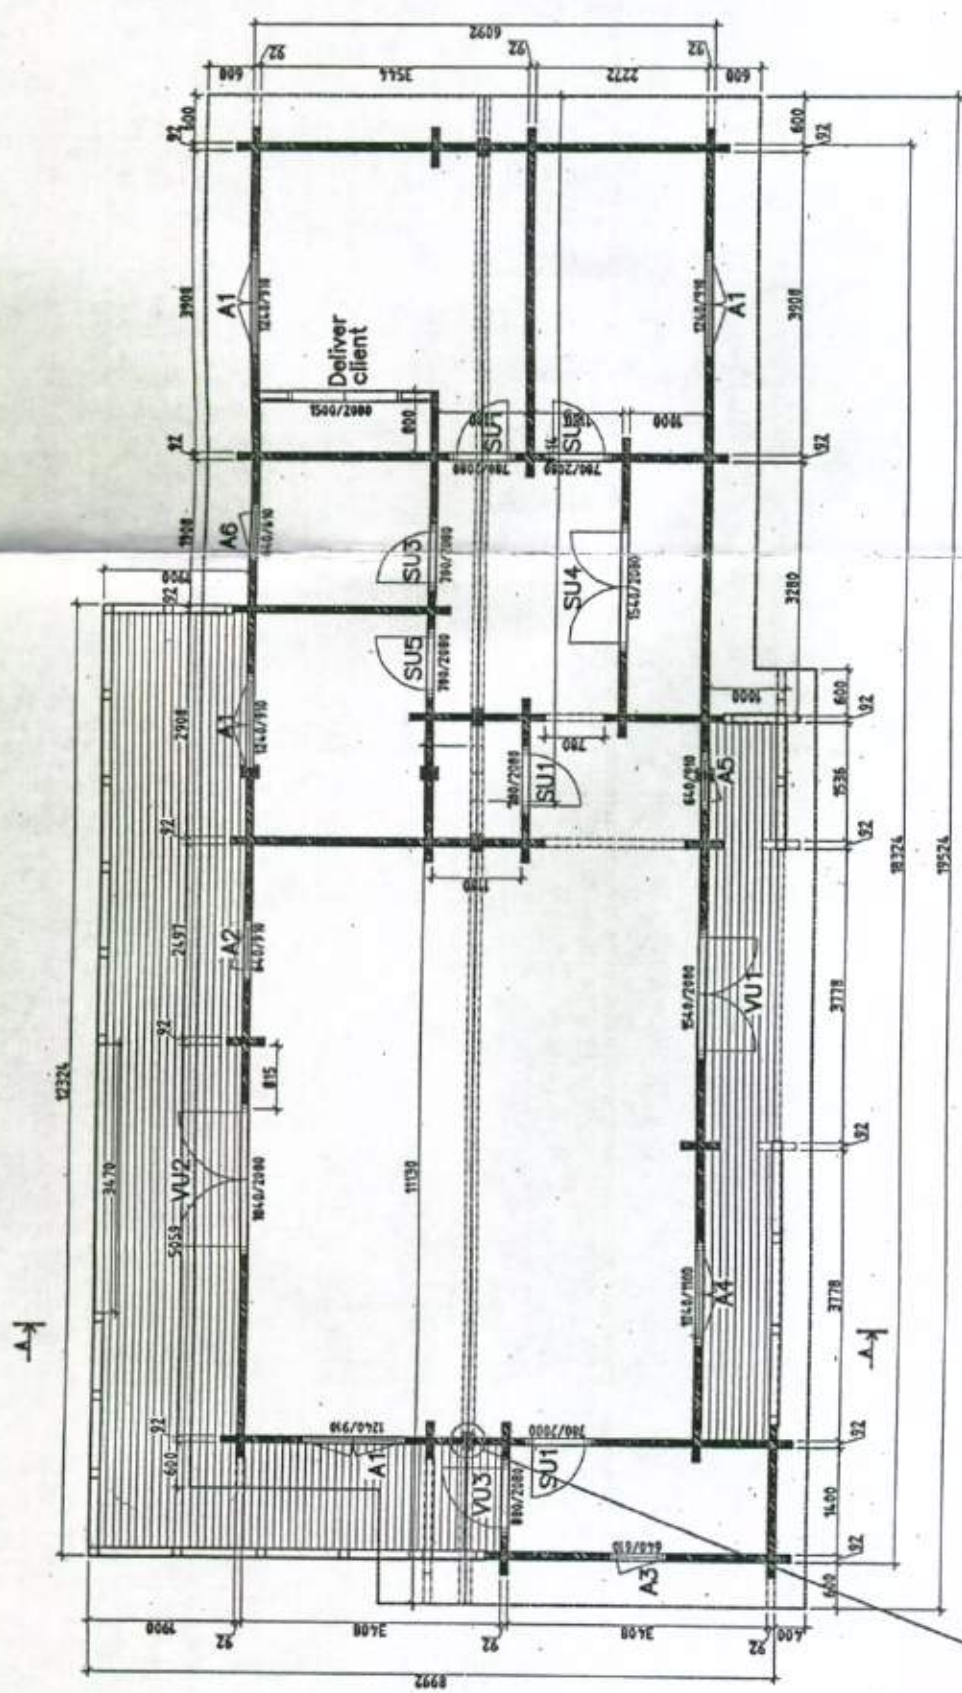

Drawing			
Mobile Home Floor Plan			
Number		40550/14	
Revisions			
Scale	1:100		
Date	III·MMVI		
Copyright			
This drawing is the property and copyright of Pelli-Stevens and it may not be copied, altered or reproduced in any way without their written authority.			
Dimensions			
Dimensions to be verified on site. Figured dimensions supersede scaled dimensions in all cases. If in doubt ASK!			