


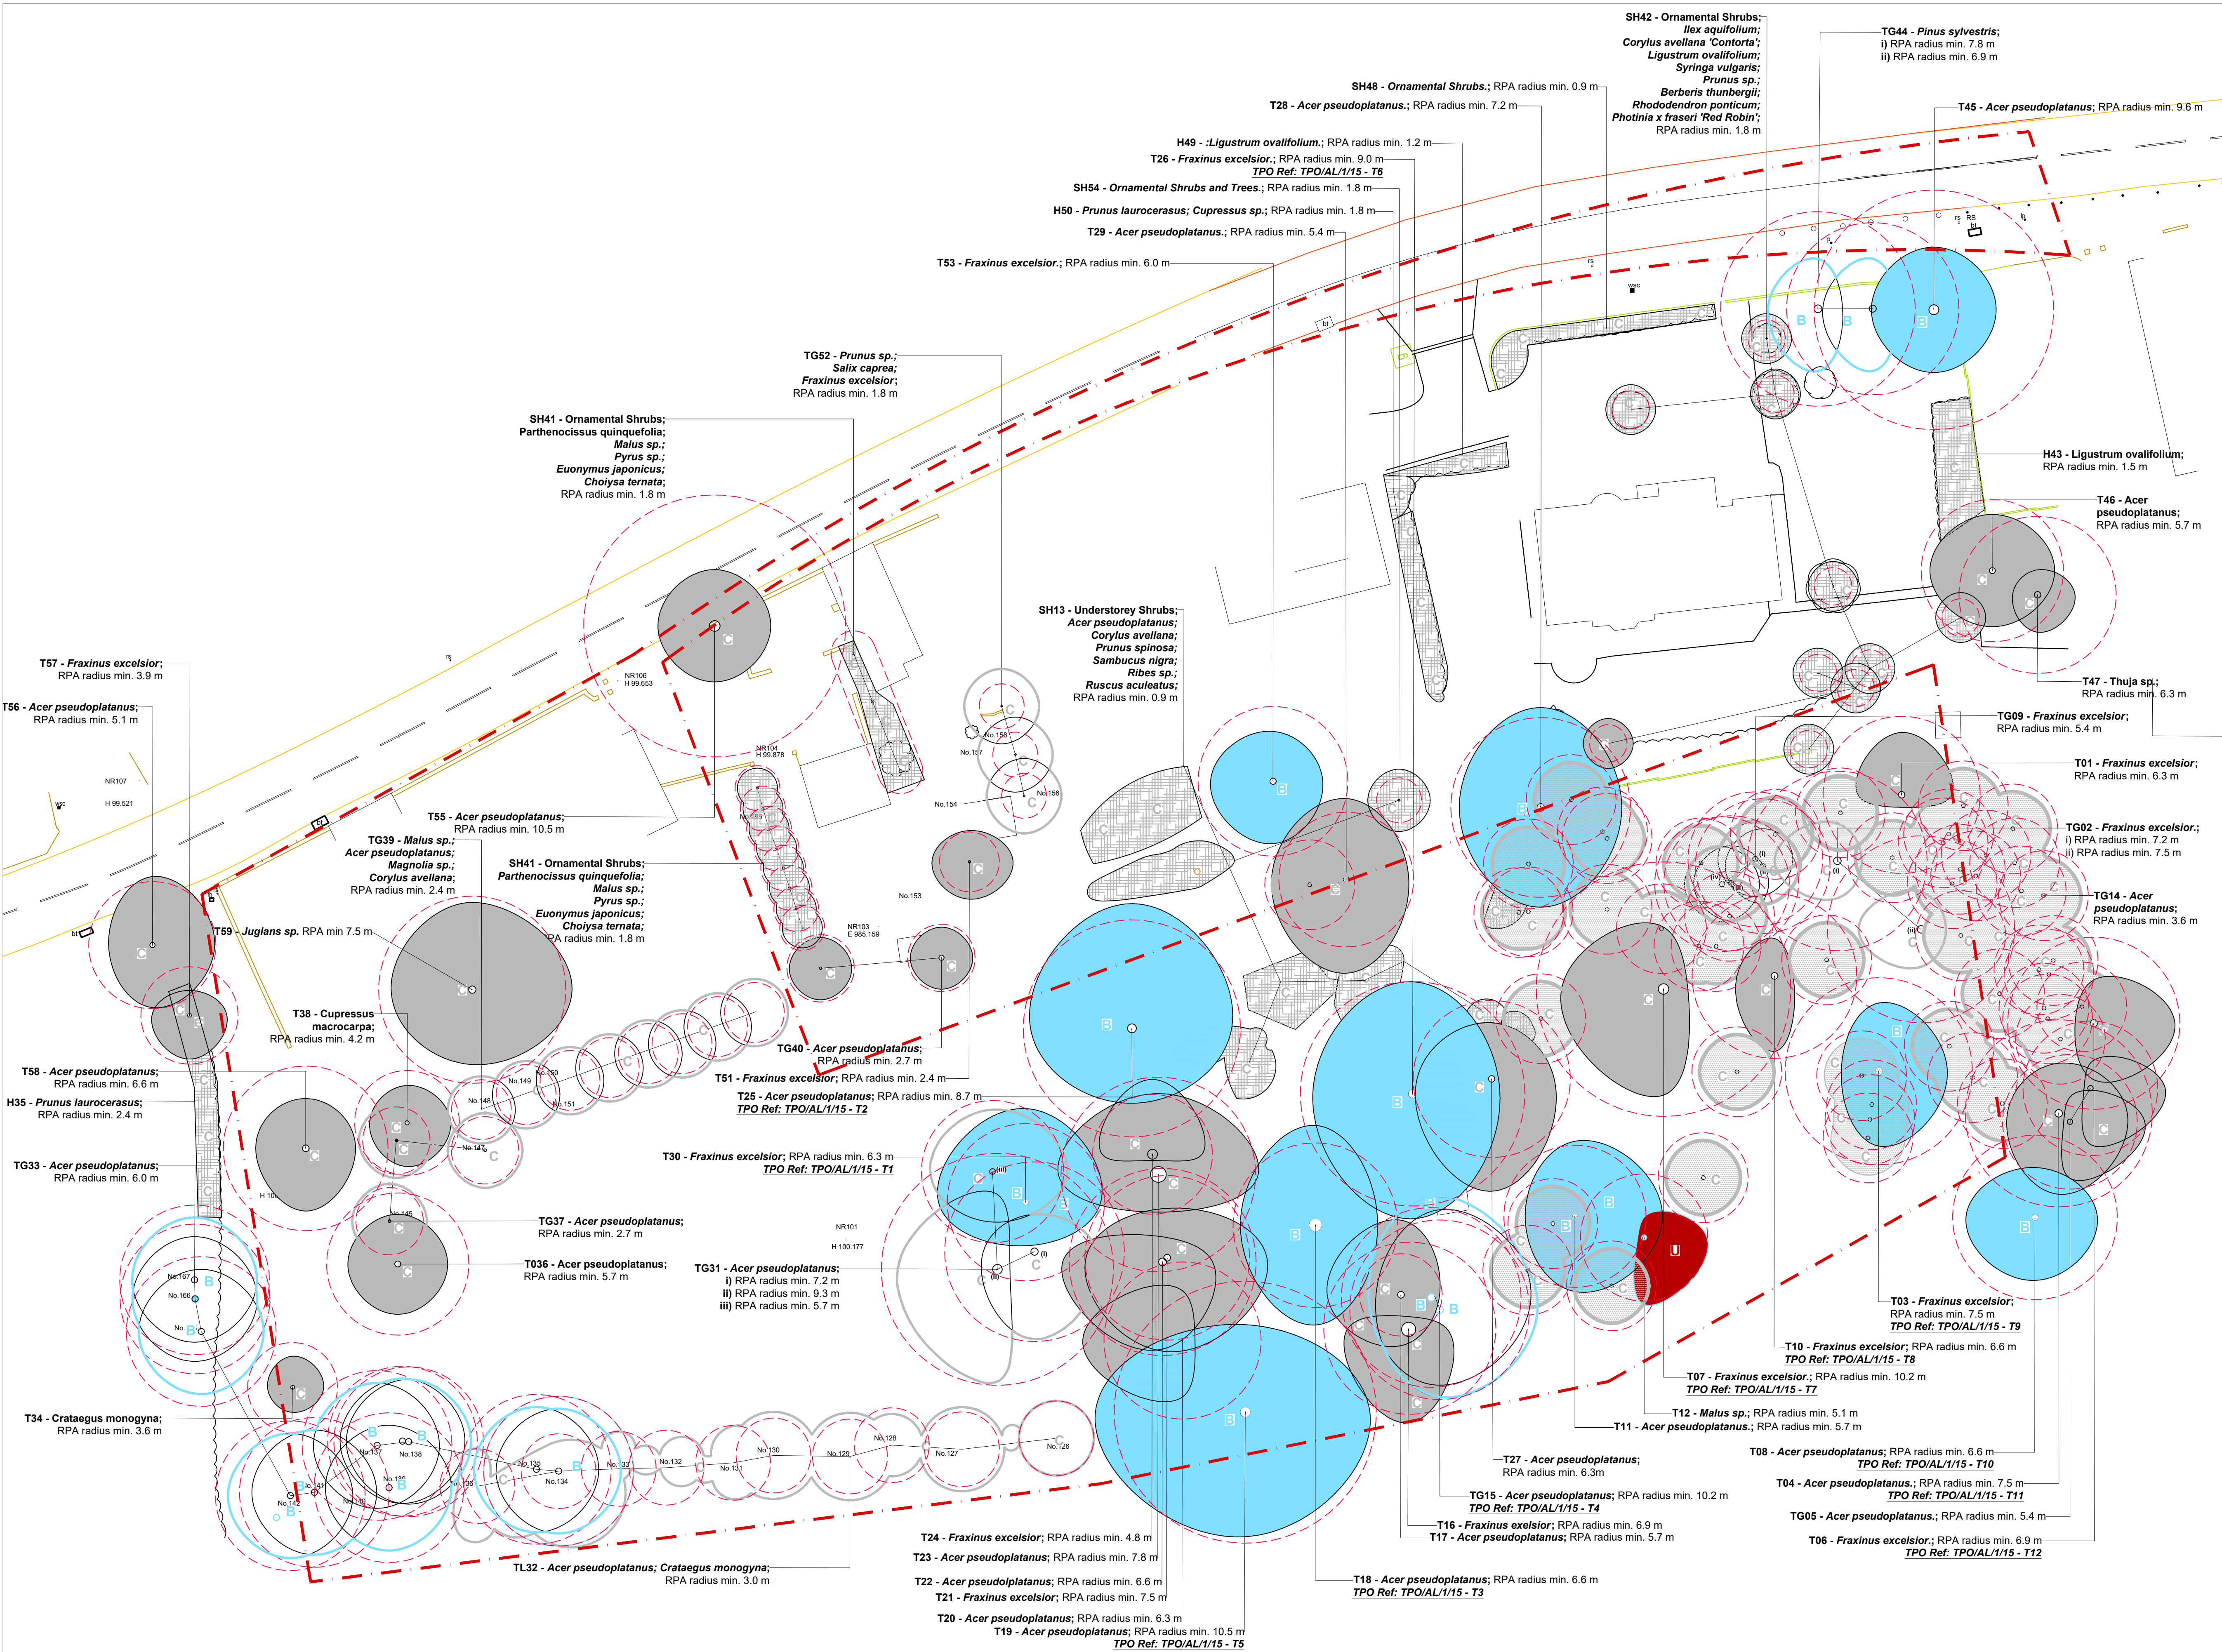

Legend

- Survey Boundary.
- Existing Walls/Fences.
- T03 - *Pinus sp.*
- Tree/ Tree Group/ Tree Line/ Hedge Identification Label
- Tree Root Protection Areas
Tree Root Protection Areas calculated and specified in accordance with BS 5837:2012 - 'Trees in Relation to Design, Demolition and Construction'
- Category B Trees
Trees of Moderate Quality and Value.
- Category C Trees
Trees of Low Quality and Value.
- Category U Trees
Trees unsuitable for retention.
- Category C Woodland Trees
Woodland trees of Low Quality and Value.
- Category B Tree Groups
Tree Groups of Moderate Quality and Value.
- Category C Tree Groups
Tree Groups of Low Quality and Value.
- Category U Tree Groups
Trees unsuitable for retention.
- Category C Hedges and Shrubs
Hedges and Shrubs of Low Quality and Value.

Notes:
1. Drawing to be viewed in colour
(Refer to LLD2010-ARB-SCH-01 - Existing Tree Schedule)

PLANNING ISSUE

Rev	Description	Date	Initials
00	Planning Issue	16.06.20	JH

**LIZARD**
Landscape Design and Ecology

The Old Bank, 34 South Street, Tarring, Worthing, West Sussex, BN14 7LH
T. 01903 216033 E. lizardlandscape@btconnect.com W. lizardlandscapeology.com

Client Batcheller Monkhouse	Project Title and Location Byfields and Nightingale Lodge Aldingbourne, West Sussex
Drawing Title Tree Constraints Plan	
Scale 1:250@A1	Drawn JH
Approved GS	Date 16.06.20
Drawing No LLD2010-ARB-DWG-001	Revision 00

Tree Constraints Plan

Byfields and Nightingale Lodge, Aldingbourne, West Sussex