


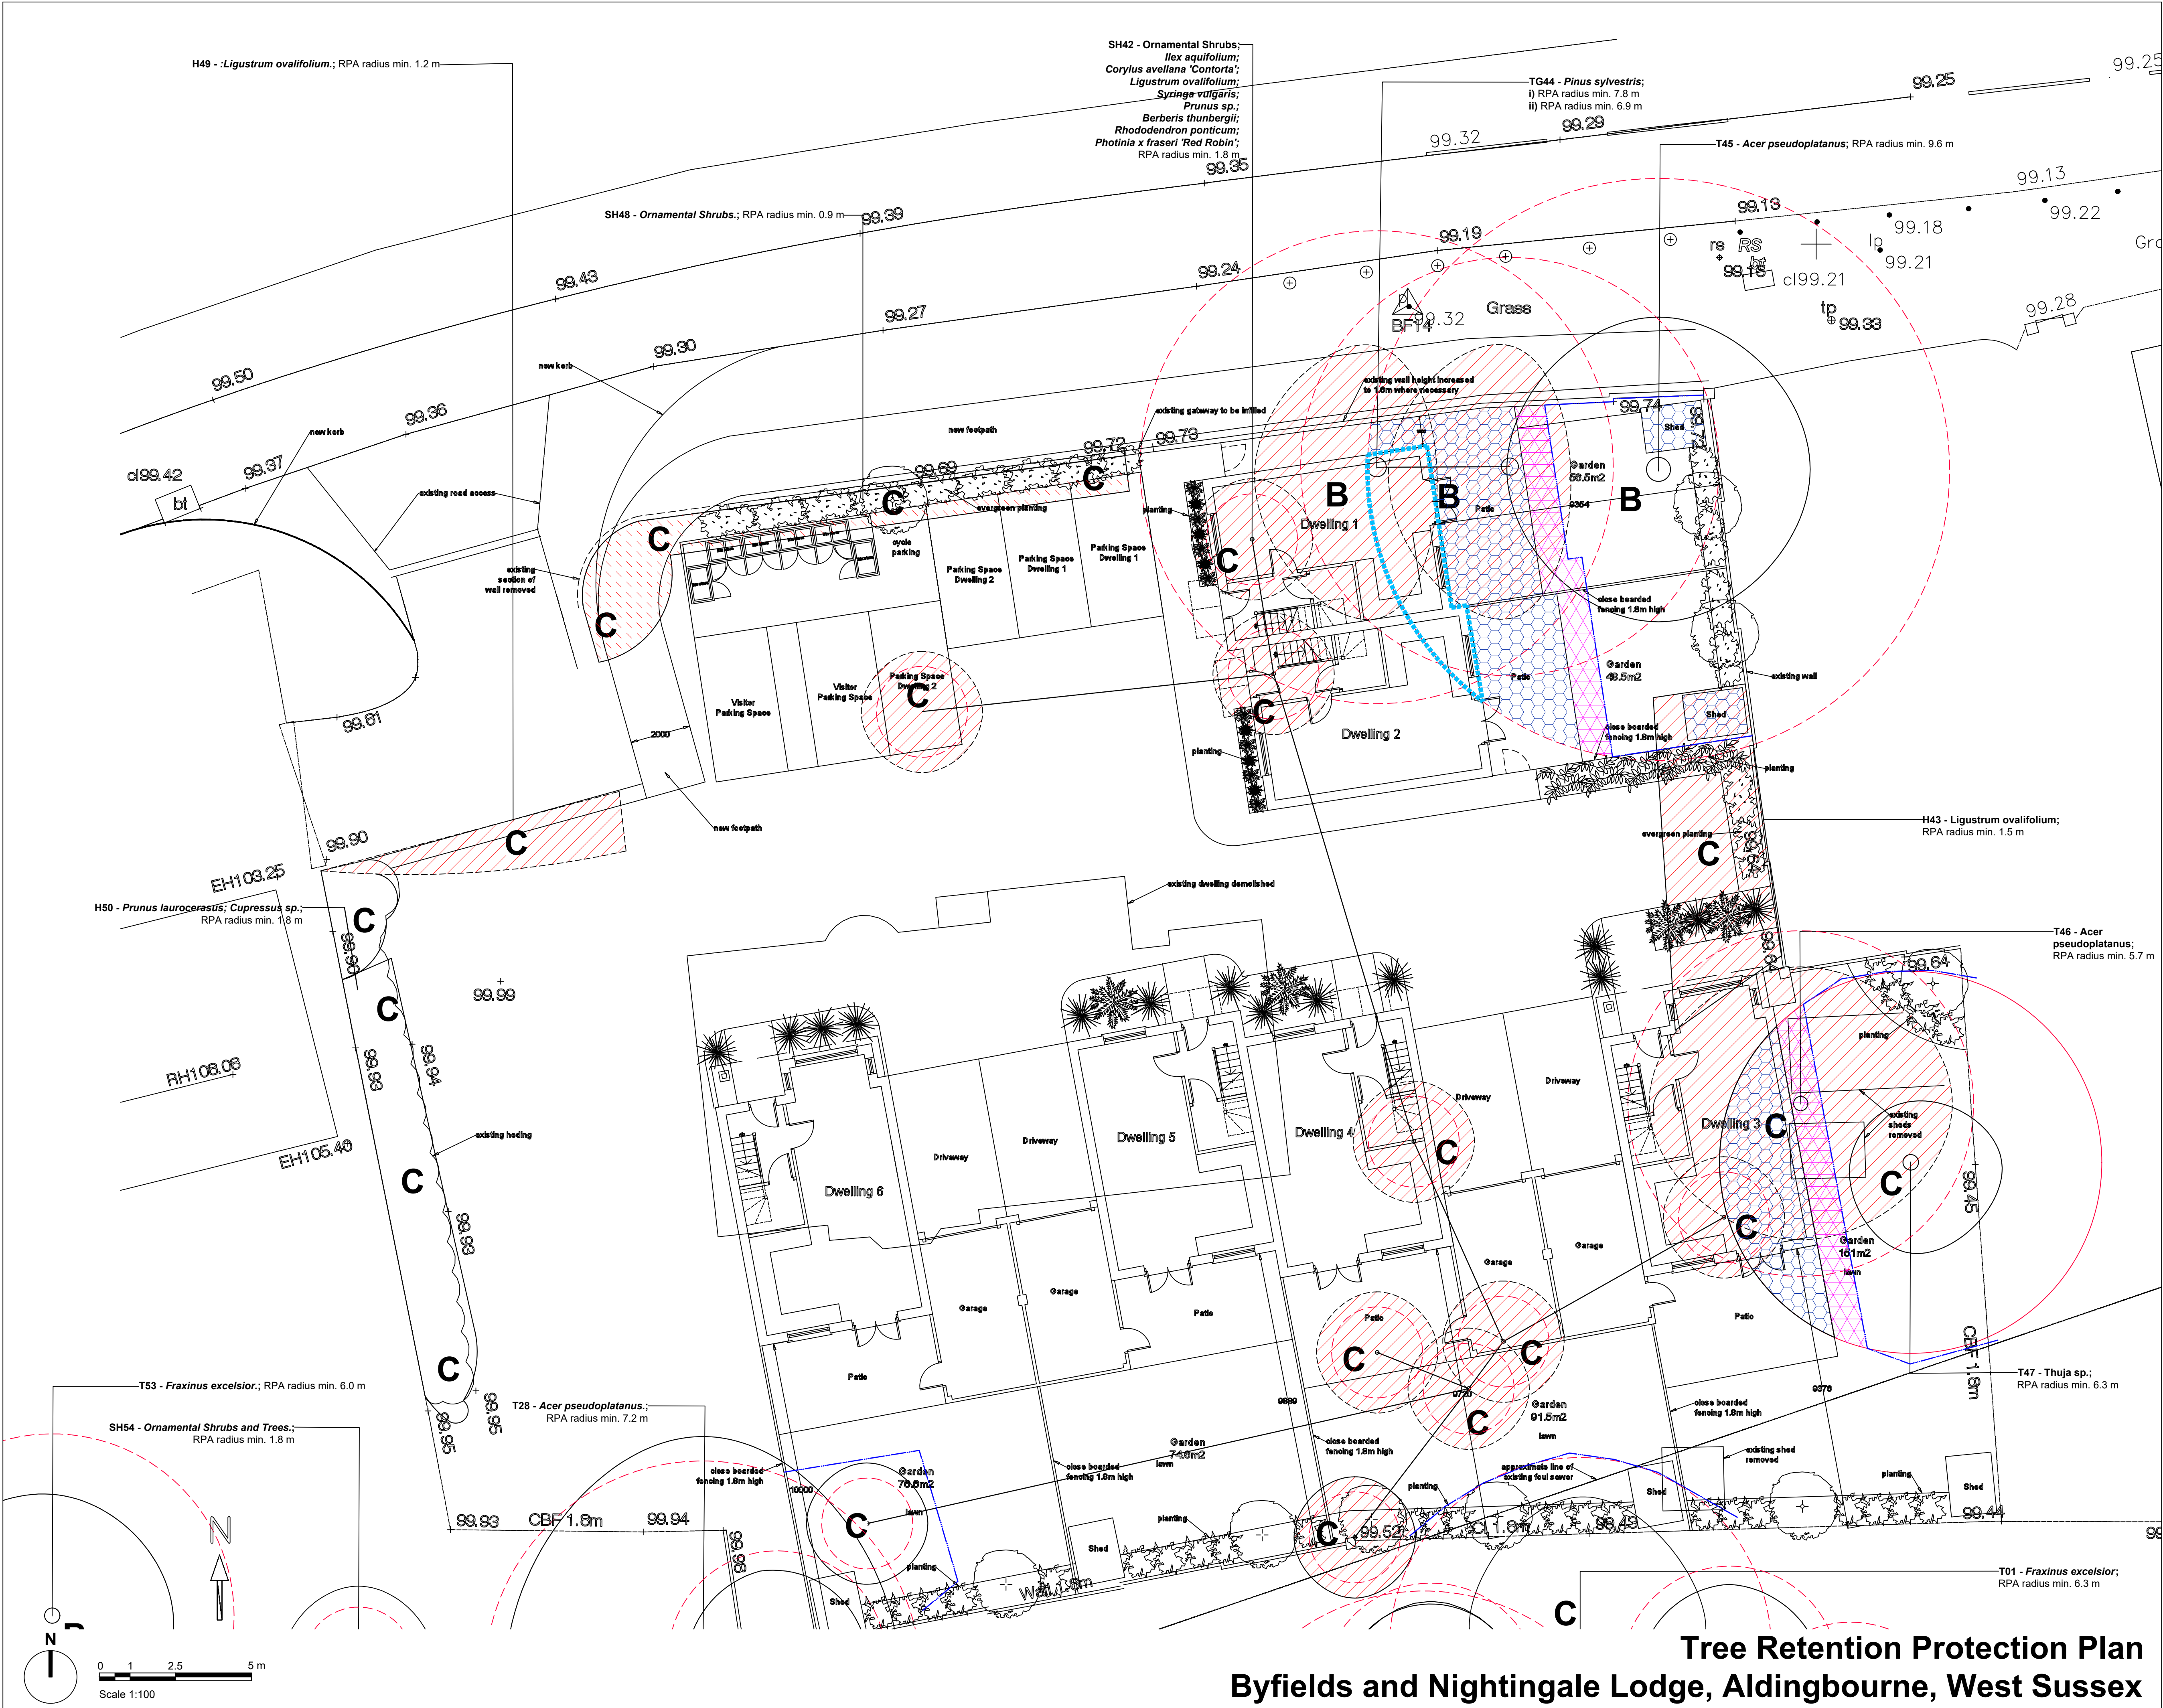

Legend

- Tree and Shrub Numbers.**
- Tree Root Protection Areas**
Tree Root Protection Areas calculated and specified in accordance with BS 5837:2012 - 'Trees in Relation to Design, Demolition and Construction - Recommendations'.
- Trees Retained.**
- Trees Removed.**
- Tree Protection Barrier**
All Tree Protection and Tree Protection Barriers to be in accordance with BS 5837:2012 - 'Trees in Relation to Design, Demolition and Construction - Recommendations'.
Tree Protective Barrier to be 2.0 metres height 'Heras' Welded Wire Mesh Fencing secured to a scaffolding framework, set into the existing ground, and positioned to the outside edge of the existing Tree Root Protection Area, or as specified.
- Tree Protection Zone - 'No Dig' Construction**
A 'No Dig' Construction shall allow for construction to be implemented without intrusion or change of existing ground levels, in accordance with BS 5837:2012 - 'Trees in Relation to Design, Demolition and Construction'.
- Ground Protection Zone - Operation Zone During Construction.**
An Operation Zone to enable construction work within the Root Protection Area is to be secured beneath the canopy of the existing trees with a ground protection layer, fit for the expected level of traffic, above a compression resistant layer for the duration of the construction period in accordance with BS 5837:2012 - 'Trees in Relation to Design, Demolition and Construction - Recommendations'.
- Proposed Tree Surgery Works**
Existing trees to have crown reduced prior to protection measures being implemented.
Tree Surgery operations to be in accordance with BS 3998:2010 - 'Tree Works - Recommendations'.
- Tree Protection Zone - 'Pile and Beam' Construction**
Implementation of foundations to proposed structures within RPAs of existing good quality trees should be carried out using small diameter piles and beams to minimise disturbance to root zone of mature trees.
Location and density of piles subject to site/ ground investigation. Construction details to Engineer's specification
- Notes:

 - Drawing to be read in colour.
 - For details of existing trees and vegetation refer to: LLD2010-ARB-SCH-001 - Existing Tree Schedule;
 - For assessment of effects of the proposed development on existing trees refer to LLD2010-ARB-REP-001 - Arboricultural Impact Assessment and Method Statement;

PLANNING ISSUE

Rev	Description	Date	Initials
00	Planning Issue	30.06.20	JH

LIZARD
Landscape Design and Ecology

The Old Bank, 34 South Street, Tarring, Worthing, West Sussex, BN14 7LH
T. 01903 216033 E. lizardlandscape@btconnect.com W. lizardlandscape.co.uk

Client Batcheller Monkhouse	Project Title and Location Byfields and Nightingale Lodge Aldingbourne, West Sussex
Drawing Title Tree Retention Protection Plan Byfields	Scale 1:100@A1
Drawn JH	Approved GS
Date 30.06.20	Revision 00

Tree Retention Protection Plan Byfields and Nightingale Lodge, Aldingbourne, West Sussex