



GENERAL NOTES

1. THIS DRAWING IS INTENDED TO BE VIEWED IN COMBINATION WITH ALL RELEVANT ARCHITECTS, ENGINEERS, SERVICES AND SPECIALIST DRAWINGS AND SPECIFICATION.
2. ANY VARIATIONS OR DISCREPANCIES BETWEEN THESE DRAWINGS IN TERMS OF DIMENSIONS OR DETAILS SHOULD BE DRAWN TO THE ATTENTION OF THE ARCHITECT AND/OR THE ENGINEER FOR CLARIFICATION.
3. PAUL BASHAM ASSOCIATES ACCEPTS NO RESPONSIBILITY FOR THE ACCURACY OF BACKGROUND INFORMATION PRODUCED BY THIRD PARTIES – THIS MUST BE TREATED AS INDICATIVE ONLY.
4. ALL DIMENSIONS AND LEVELS ARE IN METRES. DO NOT SCALE THIS DRAWING, PRINT, PLOT OR DISK.
5. THIS DRAWING SHOULD ONLY BE USED FOR CONSTRUCTION IF THE PROJECT PHASE IN THE TITLE FRAME BELOW IS SHOWN AS "CONSTRUCTION". PAUL BASHAM ASSOCIATES TAKE NO RESPONSIBILITY FOR CONSTRUCTION WORKS UNDERTAKEN TO DRAWINGS WHICH ARE NOT MARKED UNDER THIS PHASE.

CAR VEHICLE PROFILE

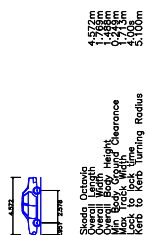


FIRE TENDER VEHICLE PROFILE

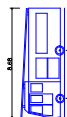

DB32 Fire Appliance	
Overall Length	6800mm
Overall Width	1800mm
Overall Body Height	2450mm
Min Body Ground Clearance	140mm
Max Track Width	2000mm
Lock to lock time	2.0s
Kerb to Kerb turning Radius	9.10m

REFUSE VEHICLE PROFILE

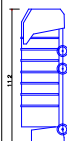

Appendix 2 Duo (P2-15W with Elite 6x4 chassis)



Rev	Description	Date	By	Chkd

(AT A3 SIZE)

Client Drawing No.	PBA Drawing No.
-	020.0367.002
-	Revision
-	-

	Grass		Client	Checked Date	S
				03.05.18	1
Checked By		SB			
PRIVATE CLIENT					
Drawn Date		C			
01.05.18					
Project Name		Title		Byfields	
BYFIELDS, NYTON ROAD		SITE ACCESS TRACKING			
WESTERKING					
Project Phase					
PRELIMINARY					
paulb basham associates		Unit 10, The Mill, 10 Mill Lane, PO15 5TU Lymington Court, 18 Rivers Walk, Road 4, Lyndham, PO15 5TU Tel: 01793 851352 Email: paul@paulbashaassociates.com www.paulbashaassociates.com			