


RefNo - Name - Trunk - Spread
NM M

		North	East	South	West	
		Year	Service	Grade	Spent	Age

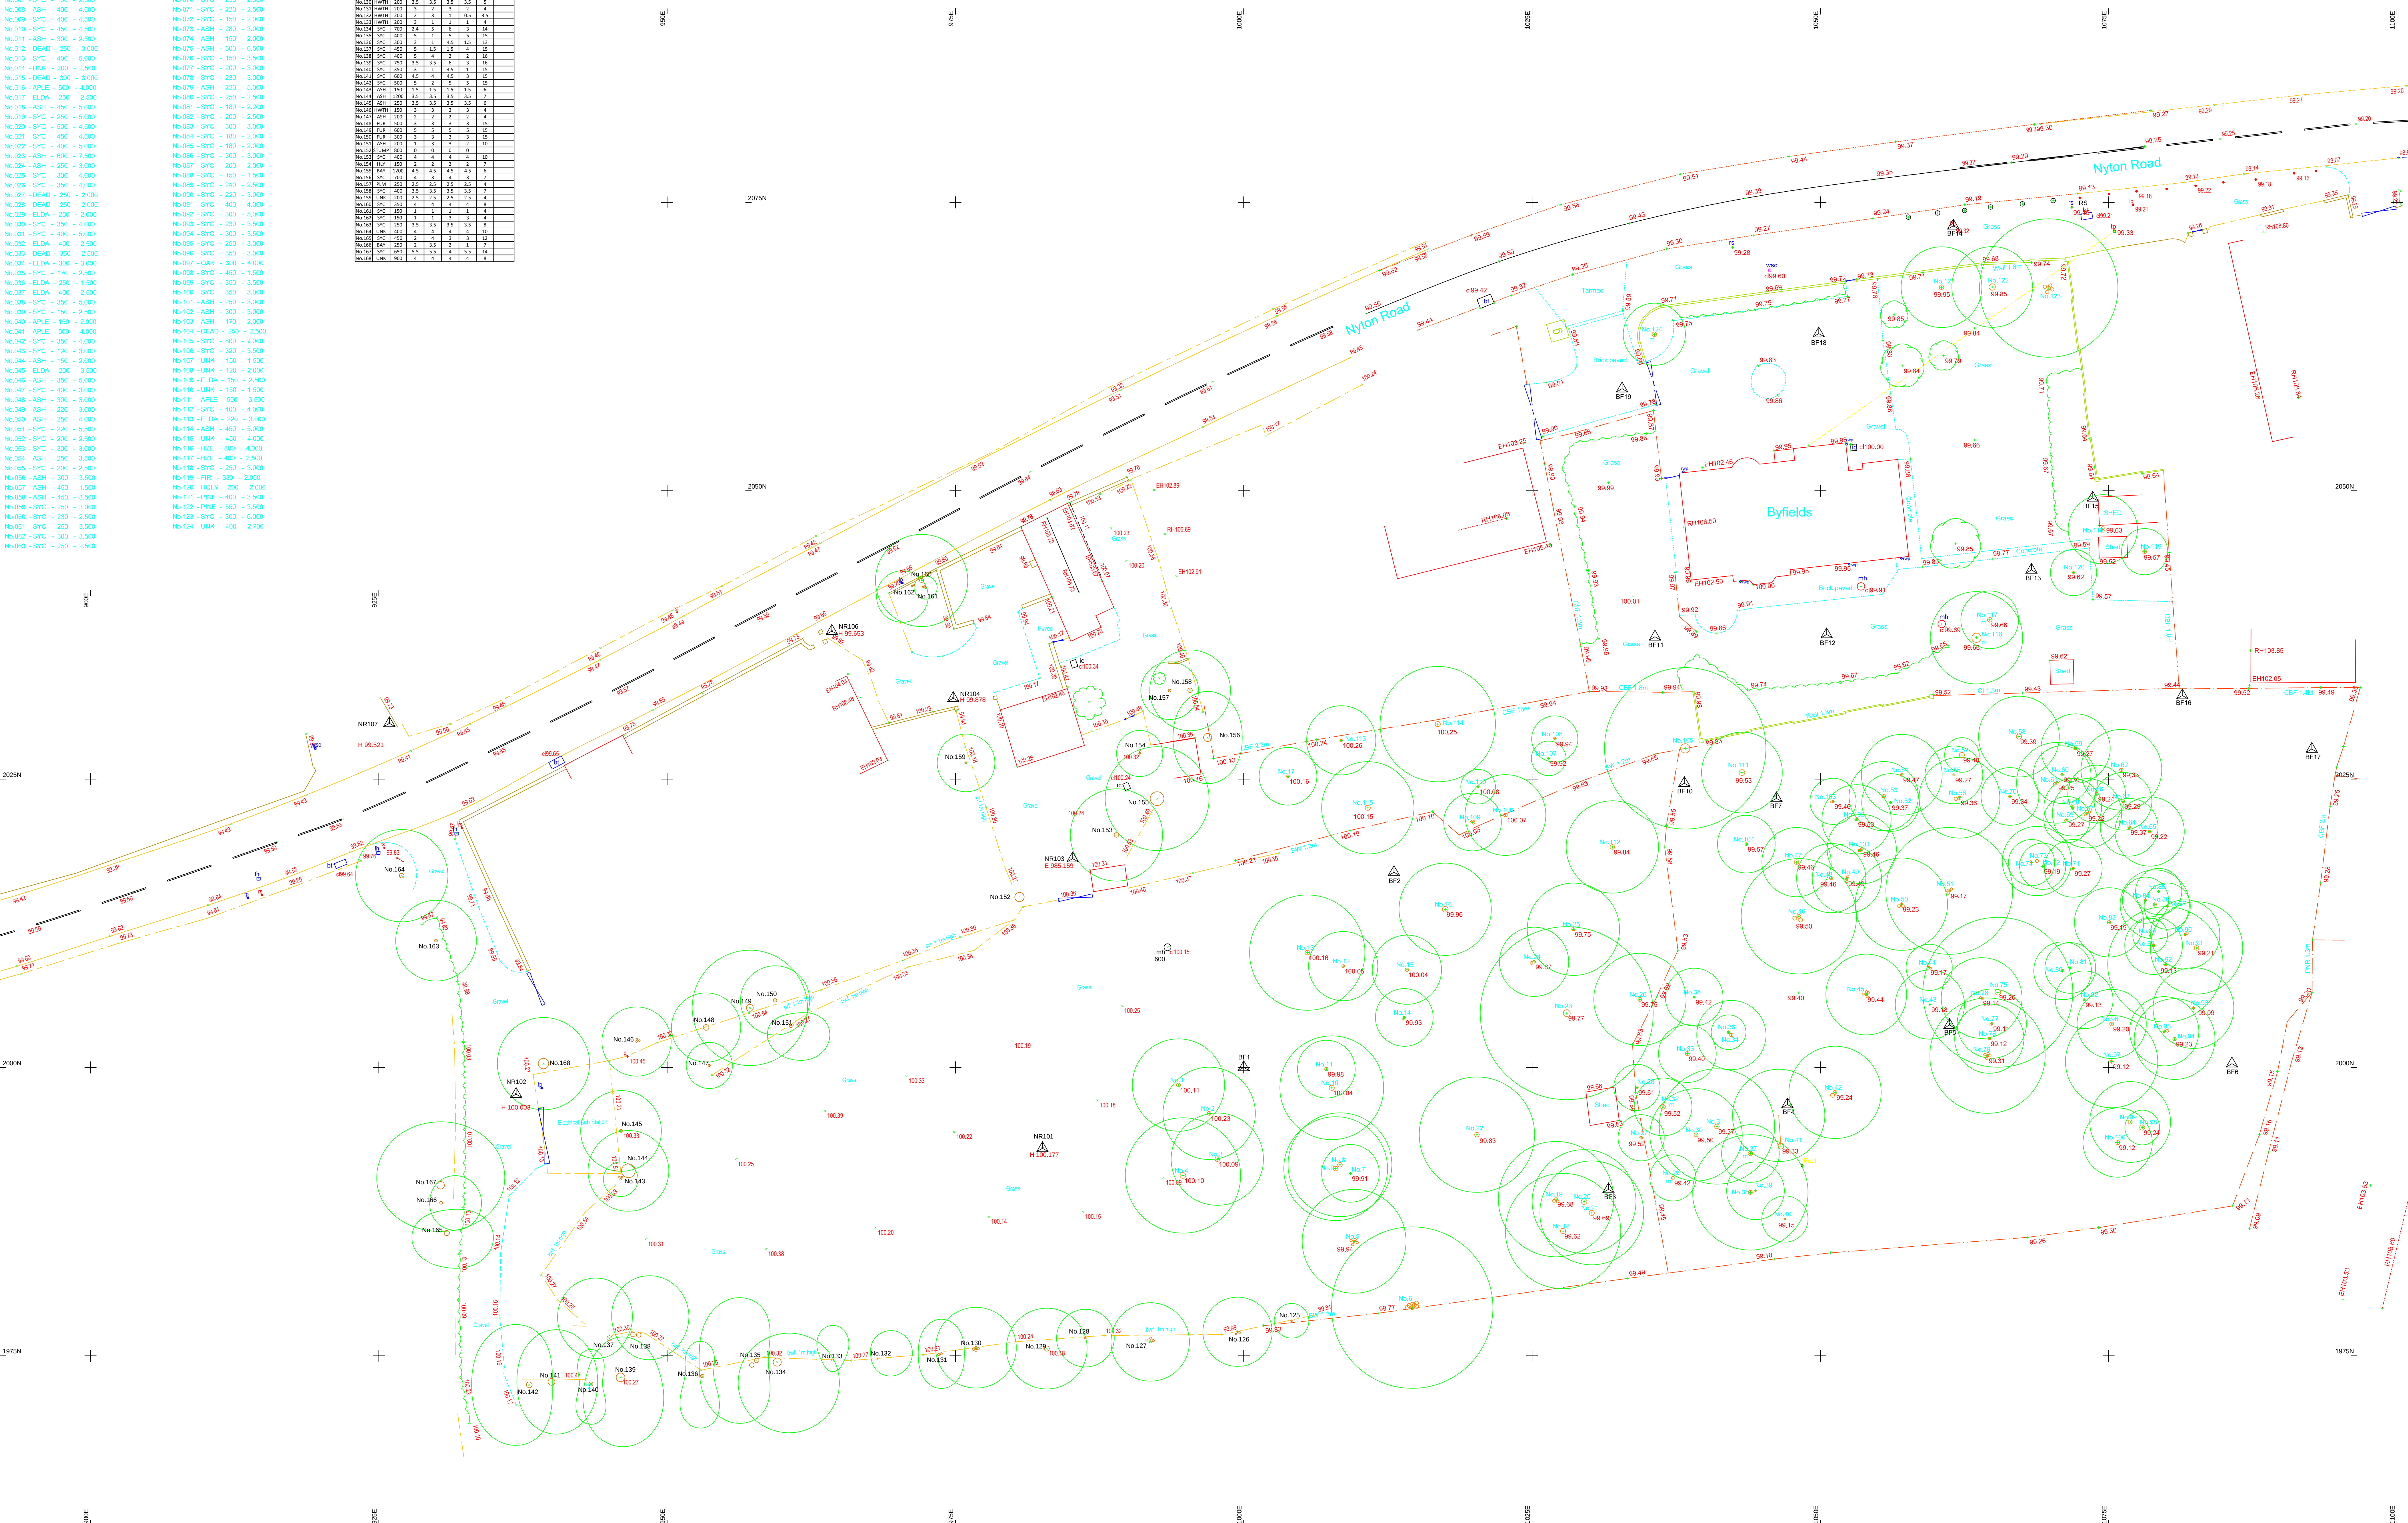

Abbreviations


[illegible]

Line types

-  Fences
- Kerb
-  Walls
-  Stairs
- Change of Surface
-  Footpath
-  Bank Top
- Bank Bottom
-  Building
-  Building Overhead
- Roof heights
-  Flower Bed
-  Overhead Cable
- Road Edge
-  Hedge Row
- Canopy
- Edge of vegetation

Notes

Tree species should be confirmed by a arboricultural consultant if critical
Trunk sizes are measured at 1.5m above ground level
Eaves heights (where shown) are taken at the end of the tile / top of guttering
Ridge heights are taken at the top of the ridge tile
Service covers indicated where visible at time of survey

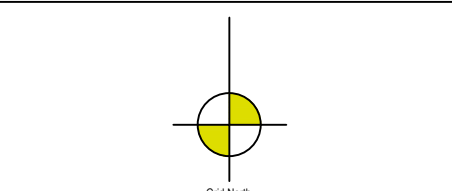



Client	Elizabeth Halton
Drawing Title	Topographic Land Survey

Location Nylon Road, Westergate

The grid and datum for this survey is based on the

Ordinance Survey grid OSGB36, site centered on control station GPS1 with a scale factor of 1.00

LEVELS BASED ON	000000	Surveyed by	SB	Assistant	TC
ENDS BASED ON	000000	Drawn By	SB	Checked by	JB

17119	RECEIVED
-------	----------

SCALP (when printed)
1:200 @ A1

Date
12th March 2017

Removal of this block also removes all warranties

This drawing has been created for use at a scale of 1:200
 All critical dimensions, positions and levels to be checked on site

