


Notes


THIS DRAWING IS THE COPYRIGHT OF VIVID DESIGN STUDIO LTD AND MUST NOT BE COPIED, ALTERED OR REPRODUCED IN ANY WAY NEITHER PASSED TO A THIRD PARTY WITHOUT THEIR WRITTEN PERMISSION.

DIMENSIONS TO BE CHECKED ON SITE BEFORE COMMENCING WORK AND ANY DISCREPANCIES SHALL BE REPORTED TO THE DESIGNER. FIGURED DIMENSIONS MUST BE TAKEN IN PREFERENCE TO SCALED DIMENSIONS.

Rev:-	Description:-	Date:-	Chkd by:-

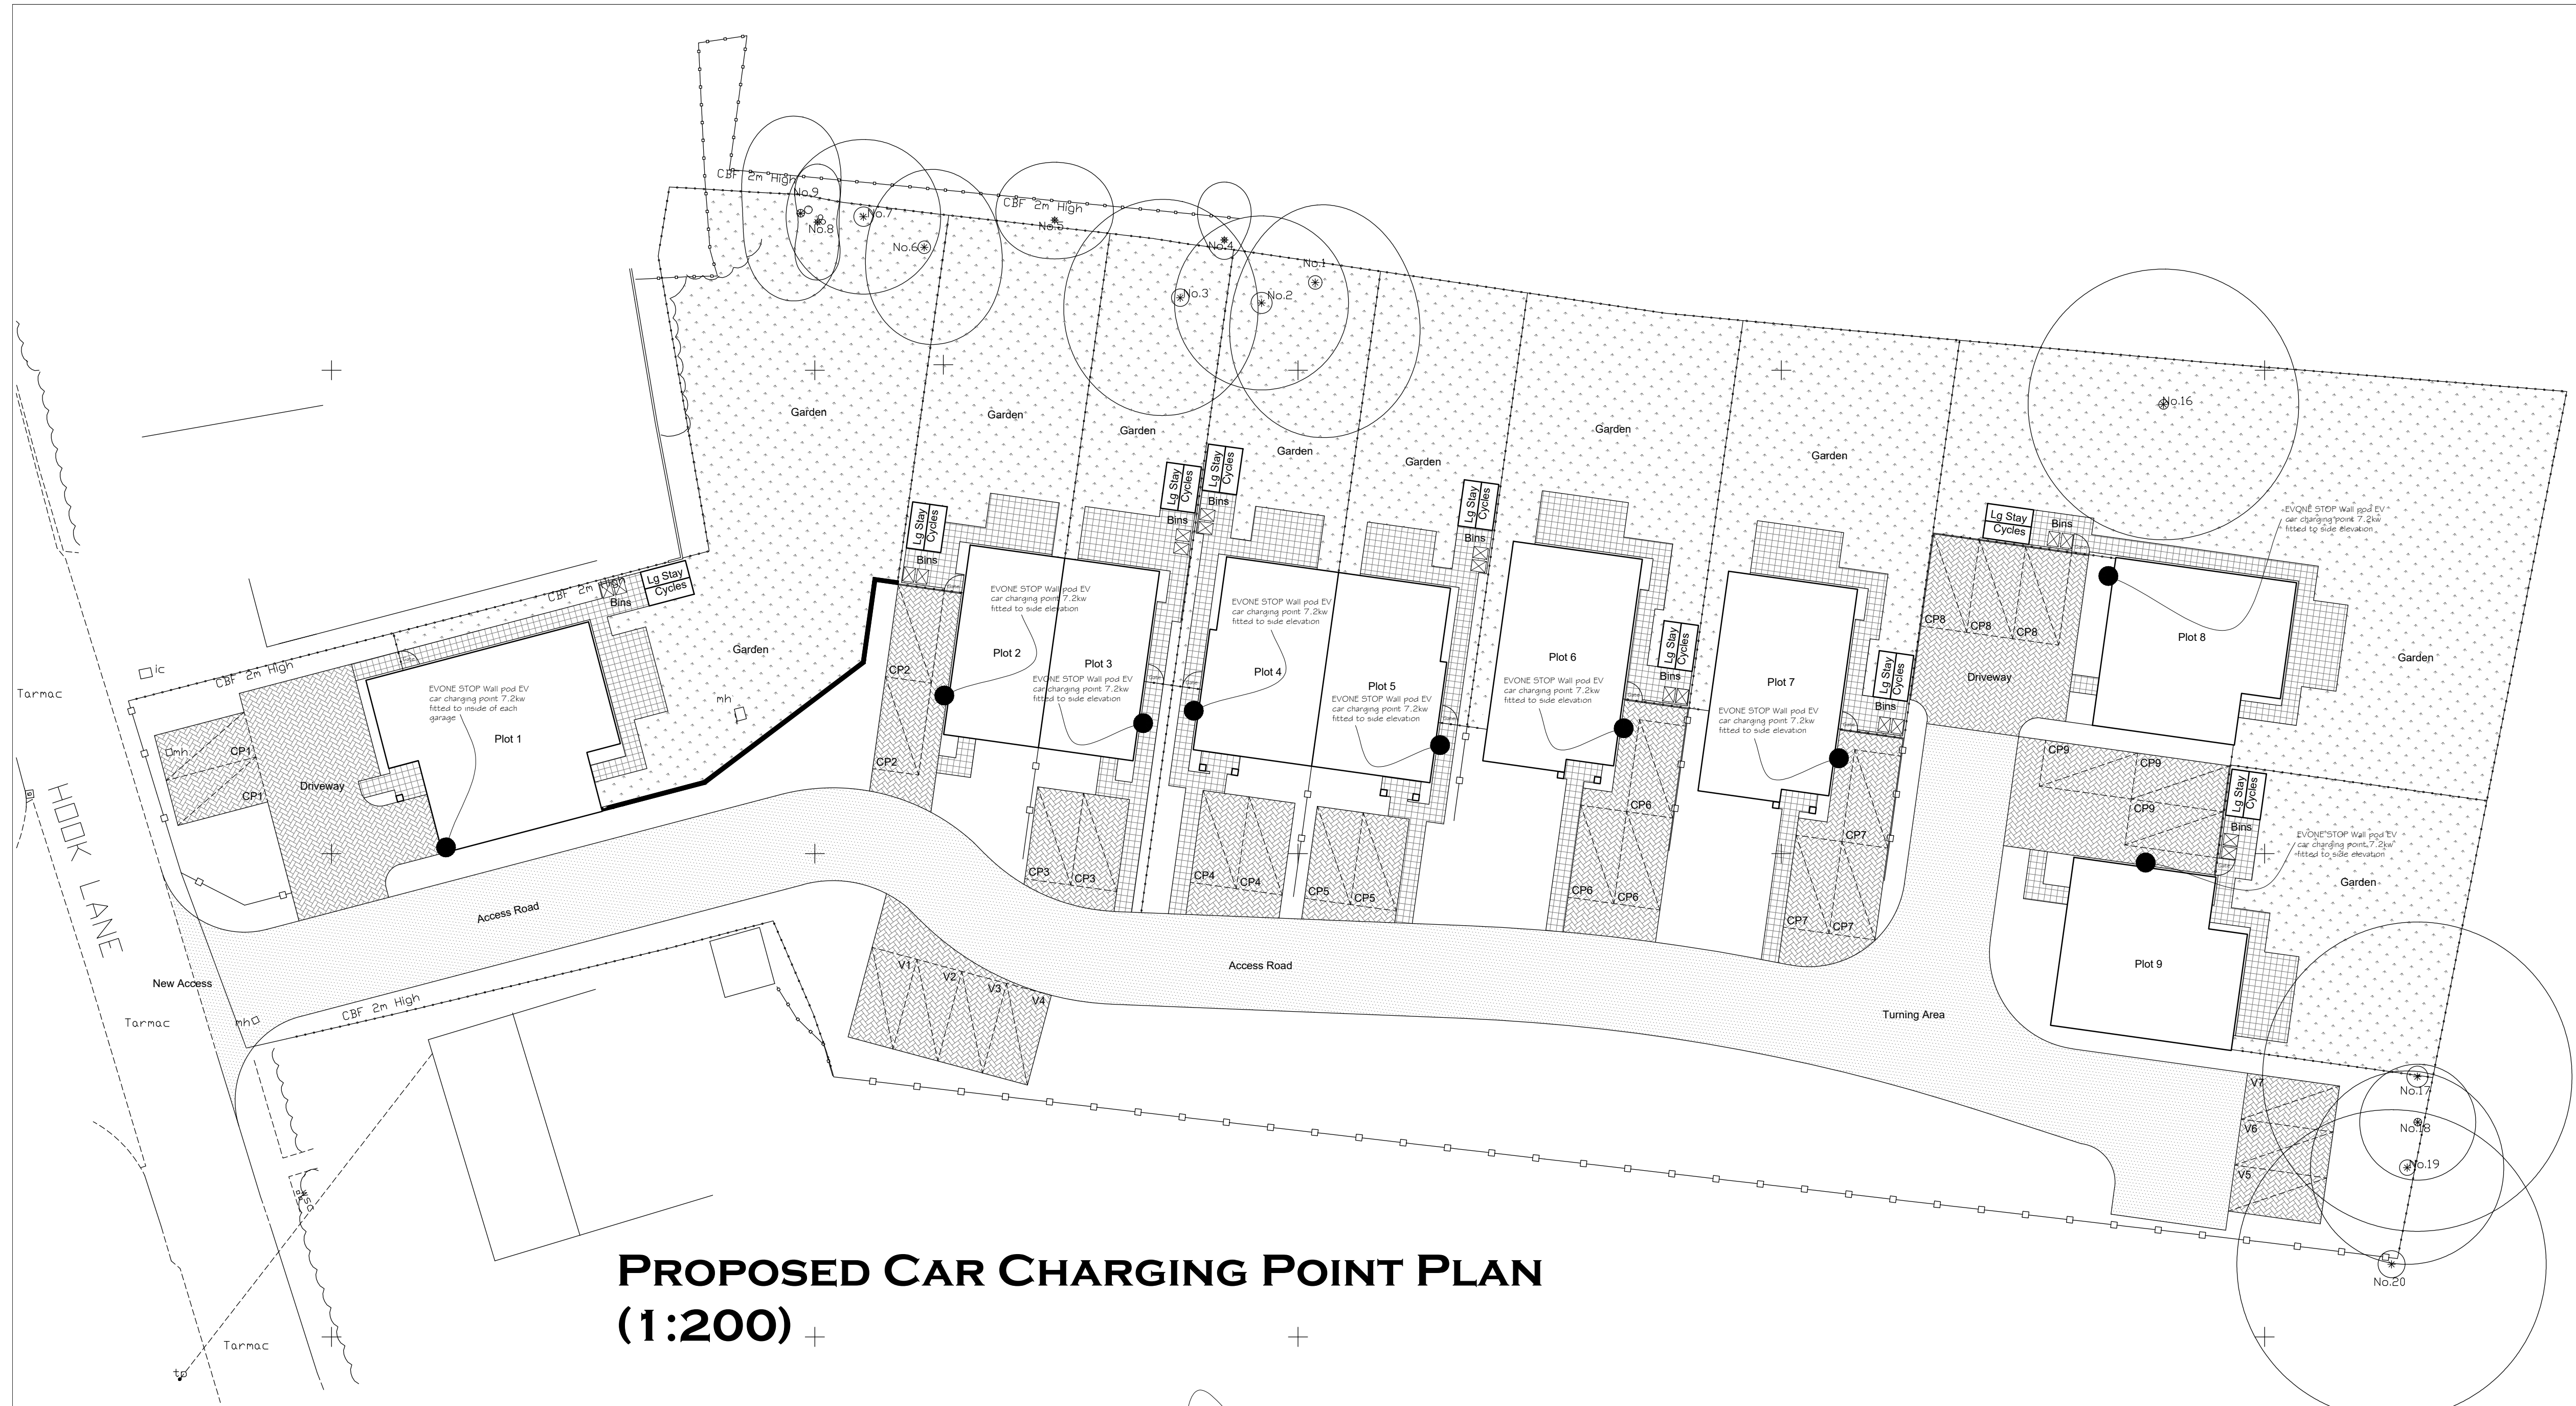

PROPOSED CAR CHARGING POINT PLAN
(1:200)

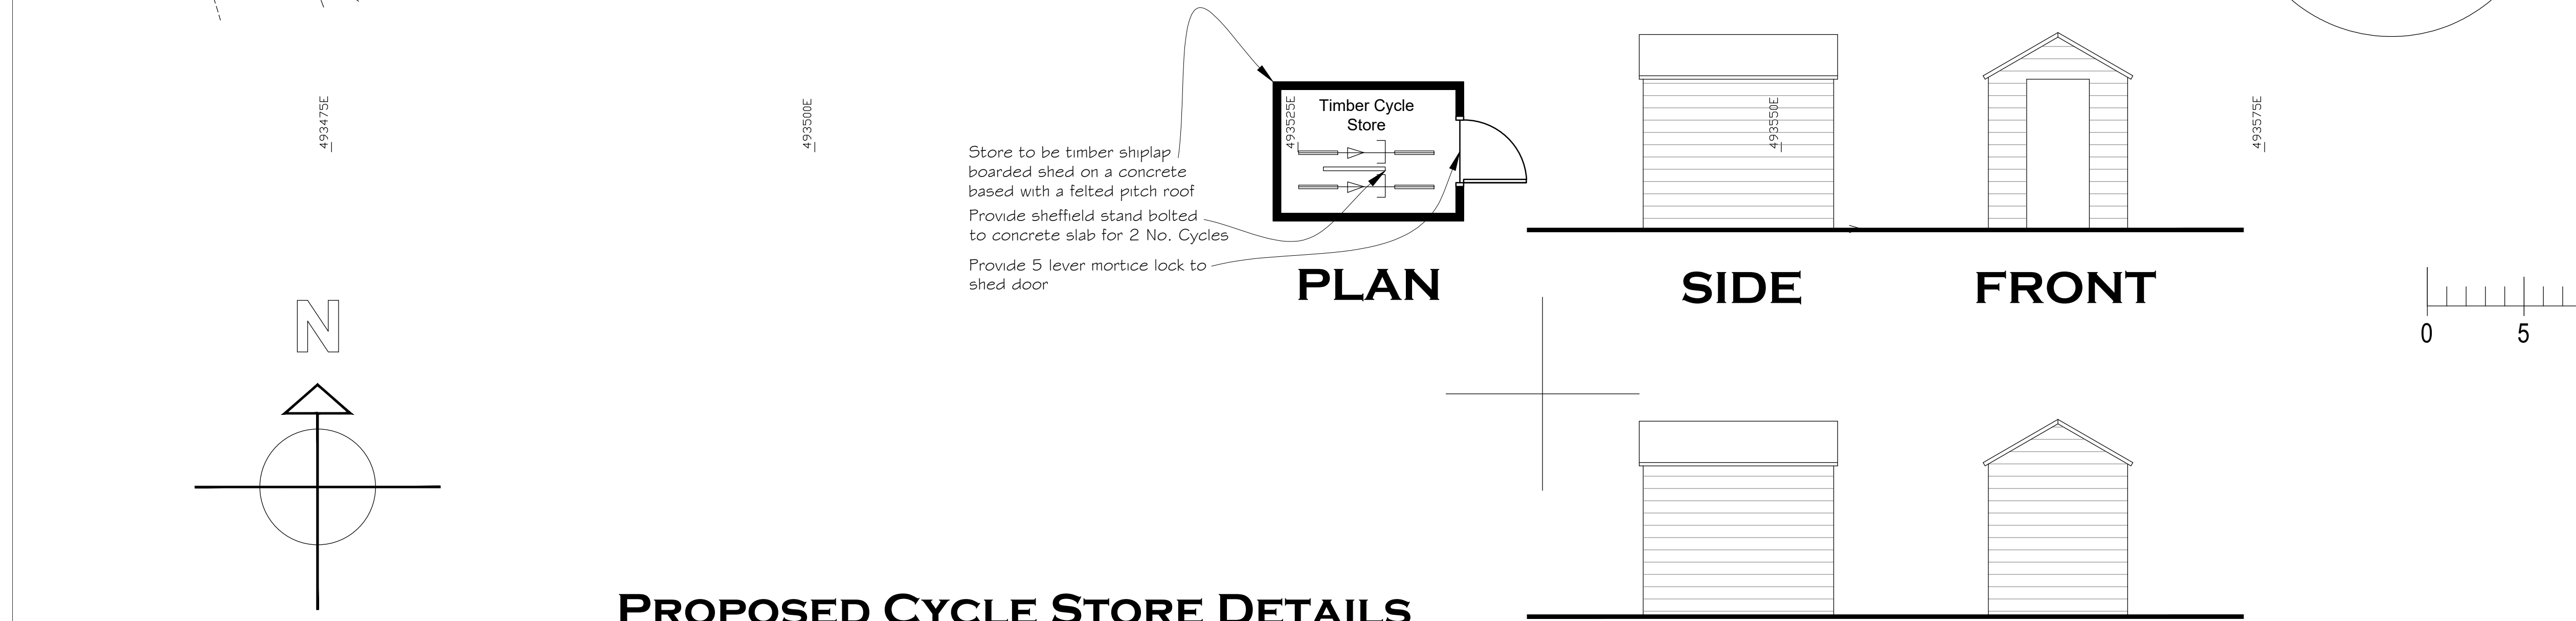

PROPOSED CYCLE STORE DETAILS
(1:50)



The Barn, Calcot Mount Business Park, Calcot Lane,
Curdridge, Southampton, Hampshire, SO32 2BN
Tel: 01489 786670
Email: info@vividdesignstudio.co.uk
Website: www.vividdesignstudio.co.uk

Project:-
Proposed Residential Development
Springfield
Hook Lane
Aldingbourne
West Sussex

Title:-
Proposed Cycle Stores & Car Charging Plan

Client:-
Imperial Homes Southern Ltd

Scale:-
1:50, 1:200 (@A1)

Drawn By:- PJD Checked By:-

Date:- 19/04/21 Date:-

Job.No:- 200053 Drg.No:- 03 Rev:-