


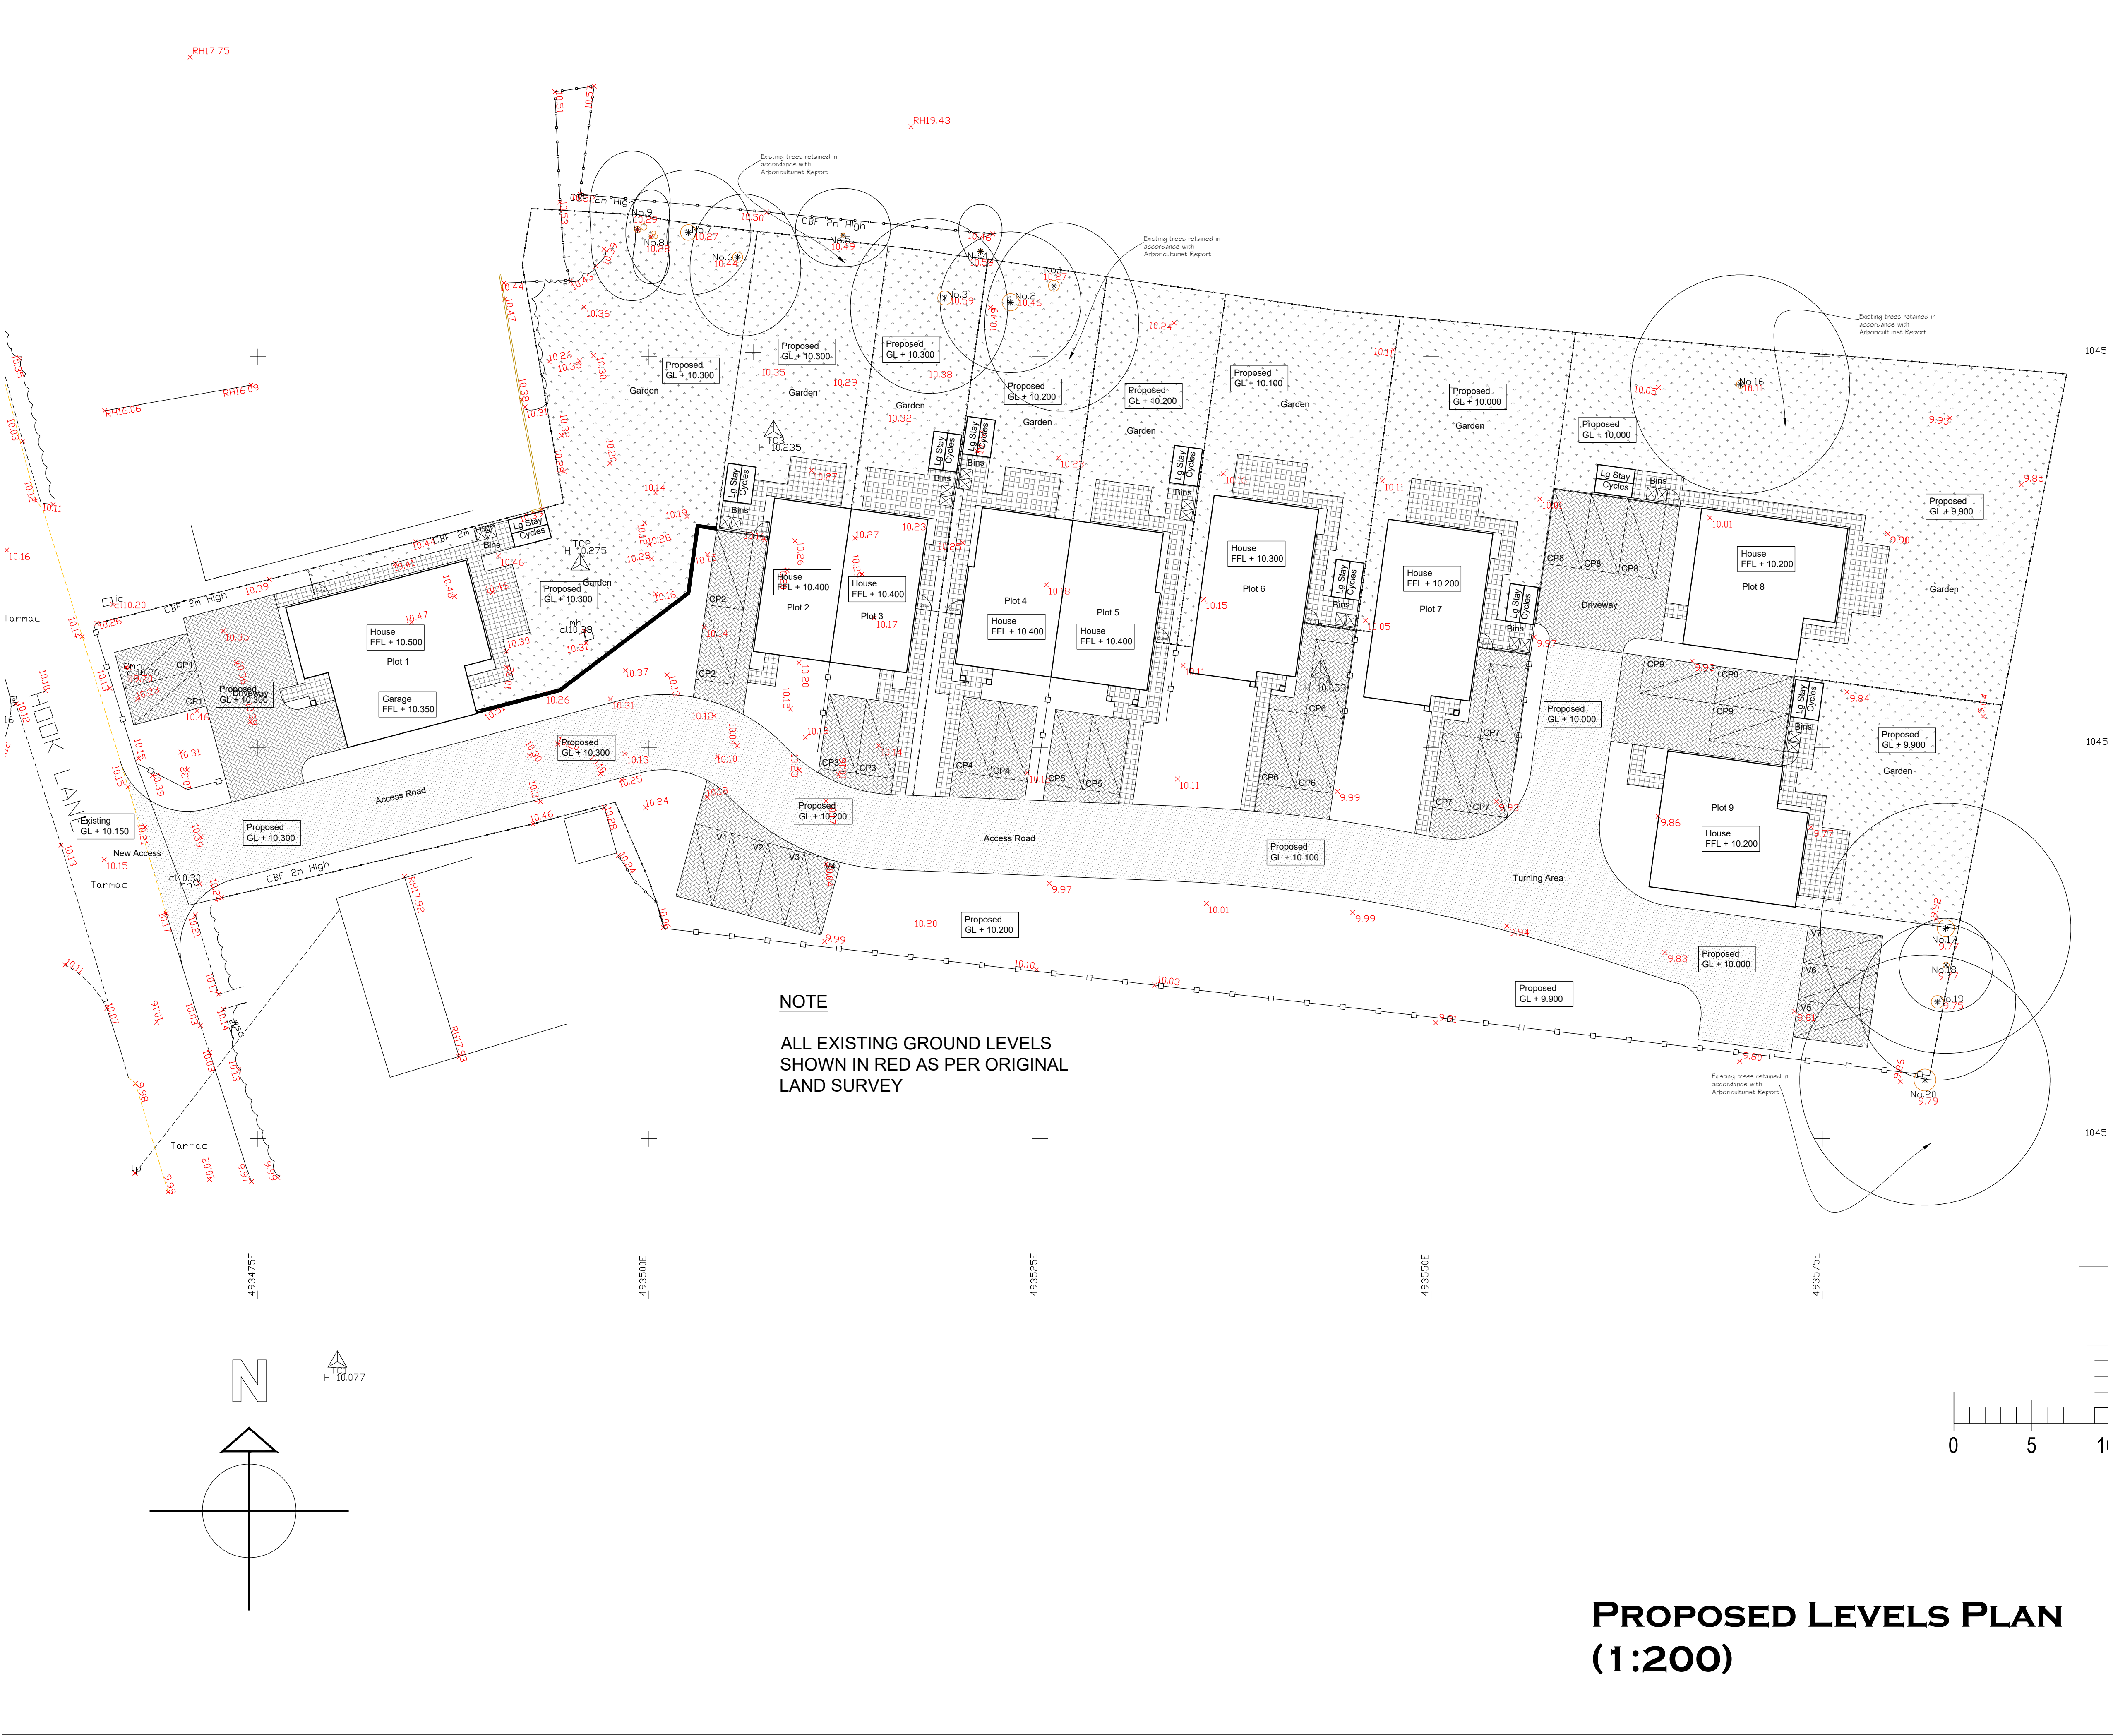

Notes

THIS DRAWING IS THE COPYRIGHT OF VIVID DESIGN STUDIO LTD AND MUST NOT BE COPIED, ALTERED OR REPRODUCED IN ANY WAY NEITHER PASSED TO A THIRD PARTY WITHOUT THEIR WRITTEN PERMISSION.

DIMENSIONS TO BE CHECKED ON SITE BEFORE COMMENCING WORK AND ANY DISCREPANCIES SHALL BE REPORTED TO THE DESIGNER. FIGURED DIMENSIONS MUST BE TAKEN IN PREFERENCE TO SCALED DIMENSIONS.

Rev:-	Description:-	Date:-	Chkd by:-
A	Added existing levels in red	08/06/21	



The Barn, Calcot Mount Business Park, Calcot Lane,
Curdridge, Southampton, Hampshire, SO32 2BN
Tel: 01489 786670
Email: info@vividdesignstudio.co.uk
Website: www.vividdesignstudio.co.uk

Project:-	Proposed Residential Development Springfield Hook Lane Aldingbourne West Sussex
Title:-	Proposed Levels Plan
Client:-	Imperial Homes Southern Ltd
Scale:-	1:200 (@A1)
Drawn By:-	PJD
Checked By:-	PJD
Date:-	19/04/21
Date:-	19/04/21
Job.No:-	200053
Drg.No:-	15
Rev:-	A

PROPOSED LEVELS PLAN
(1:200)