


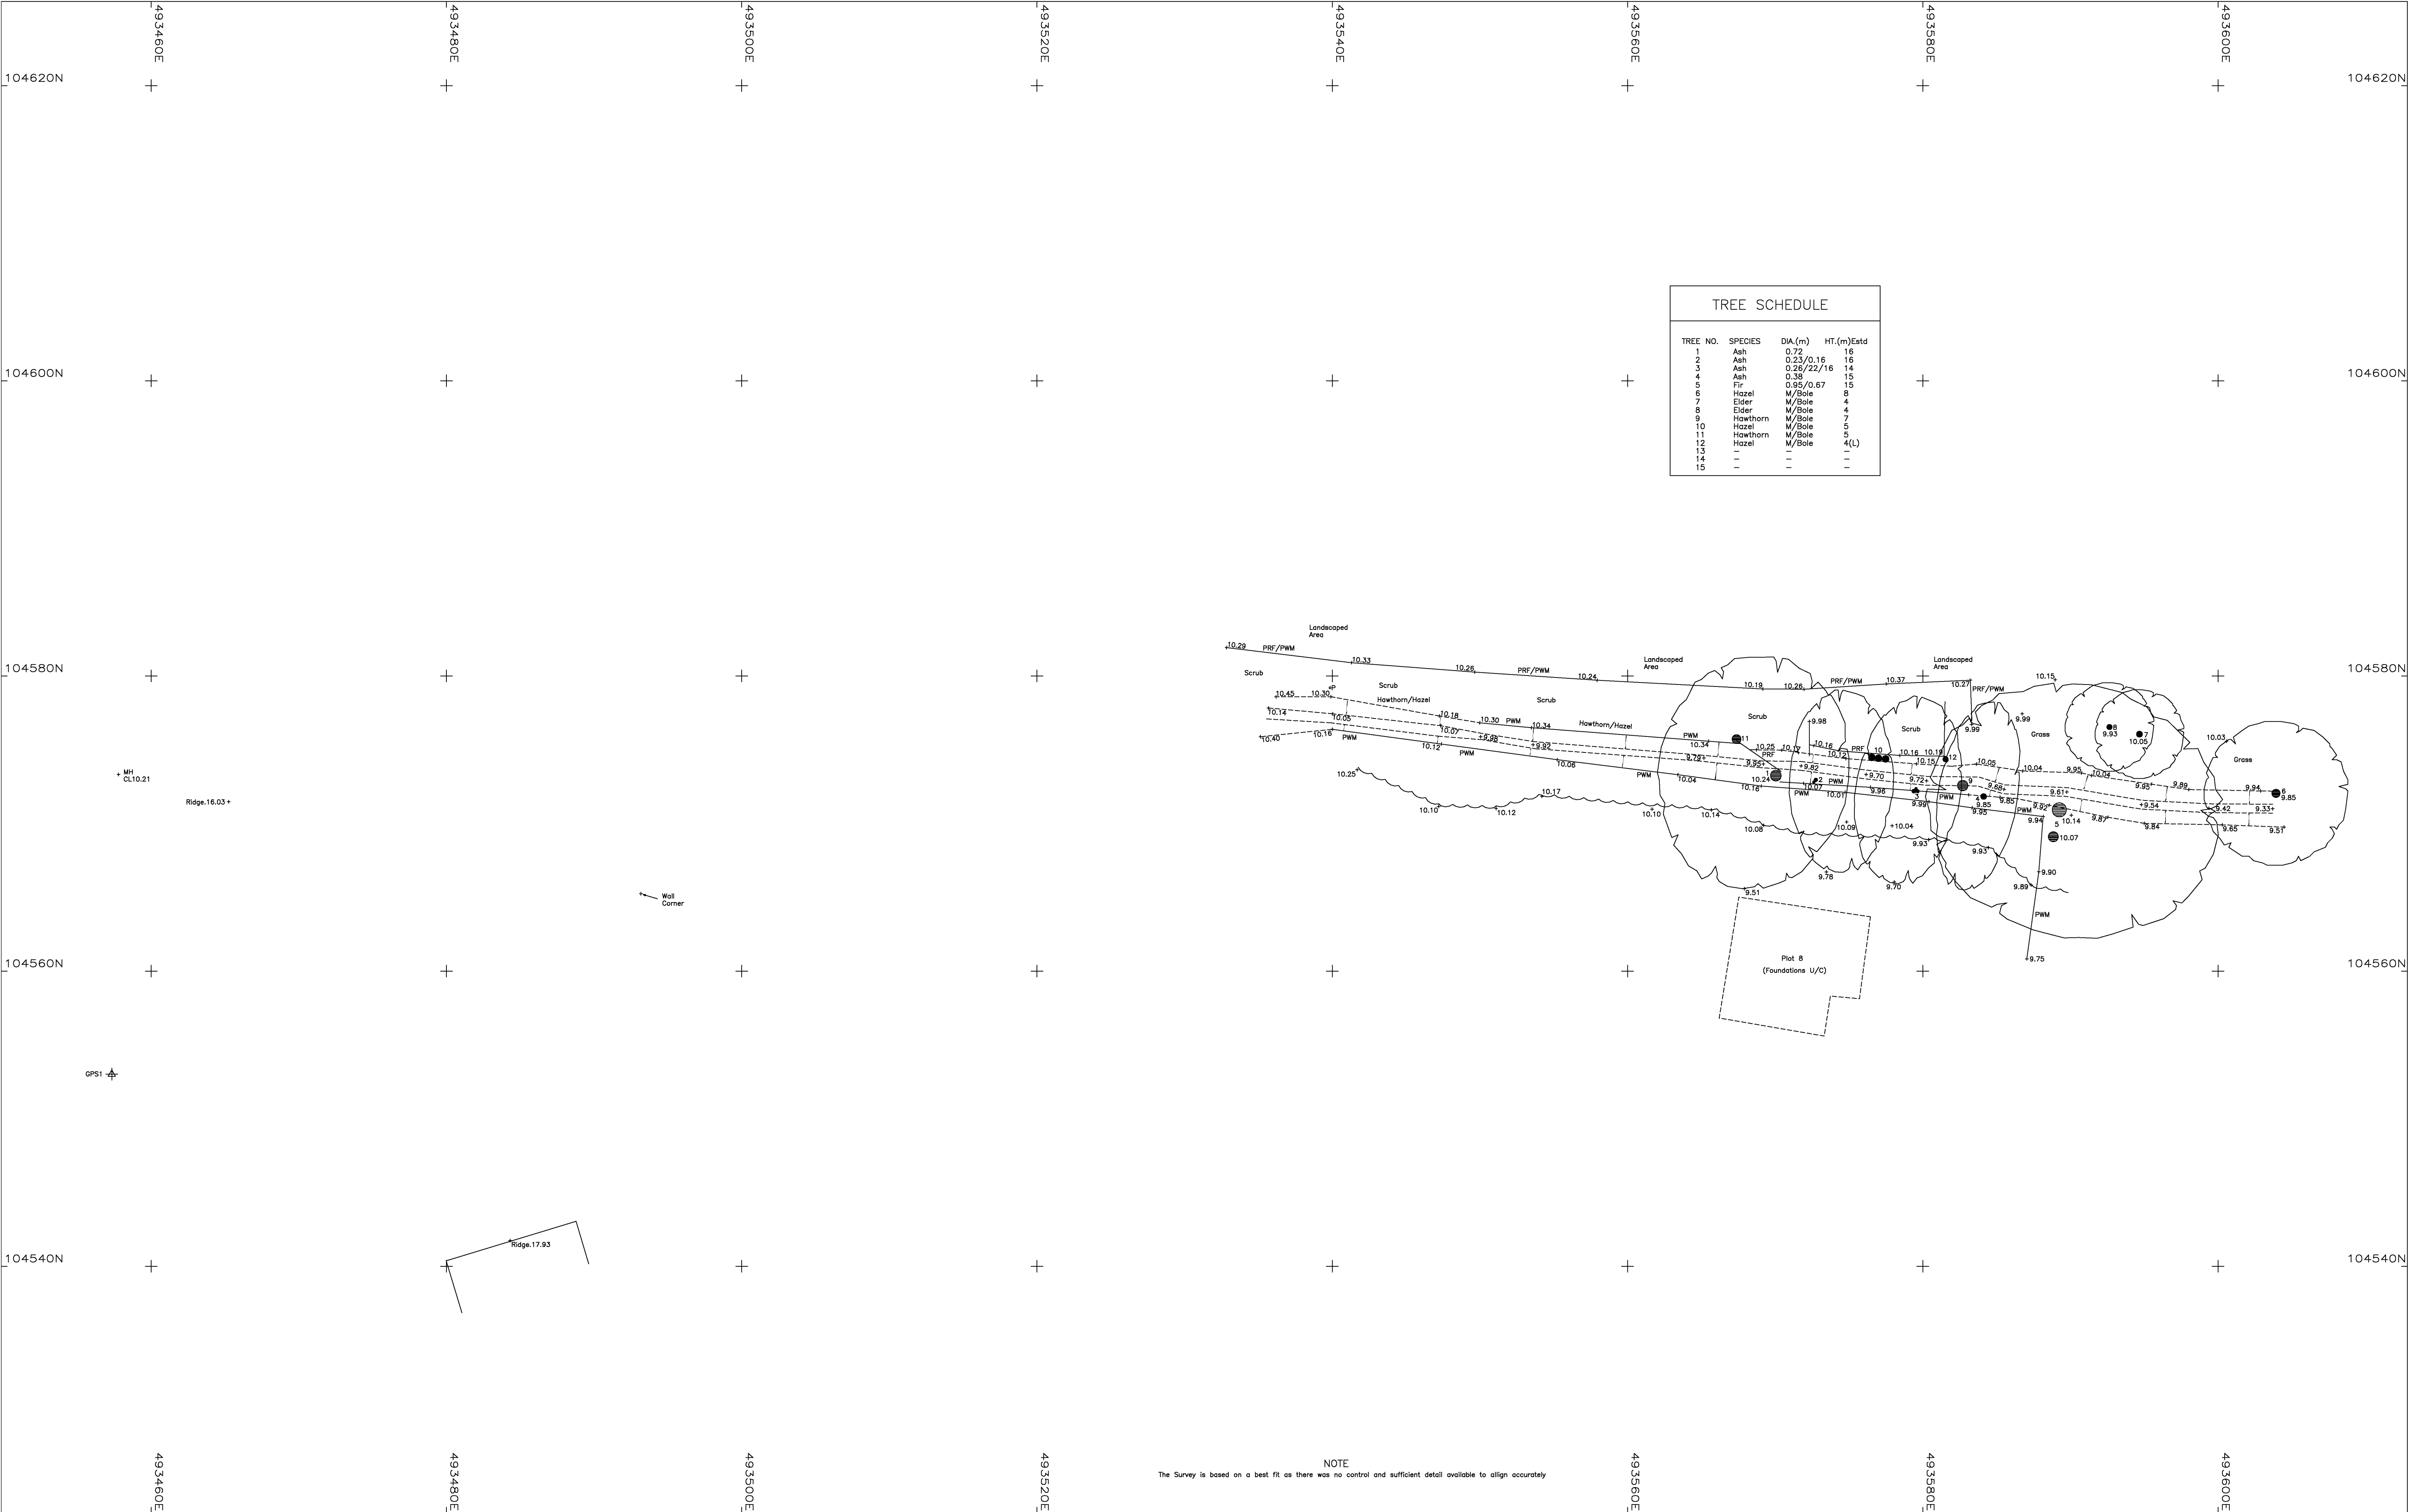

TREE SCHEDULE				
TREE NO.	SPECIES	DIA.(m)	HT.(m)	Est'd
1	Ash	0.72	16	
2	Ash	0.23/0.16	16	
3	Ash	0.36/22/16	14	
4	Ash	0.38	15	
5	Fir	0.85/0.67	15	
6	Hazel	M/Bole	8	
7	Elder	M/Bole	4	
8	Elder	M/Bole	4	
9	Hawthorn	M/Bole	7	
10	Hazel	M/Bole	5	
11	Hawthorn	M/Bole	5	
12	Hazel	M/Bole	4(L)	
13	-	-	-	
14	-	-	-	
15	-	-	-	

Legend

AV

Air Valve

BN

Bollard

OSBM

Bench Mark

BS

Bus Stop

CATV

Cable TV Cover

CL

Cover Level

CP

Catch Pit

Cul

Culvert

D

Door

Dr

Drain

DP

Down Pipe

EH

Eave Height

EIC

Electricity IC

EP

Electricity Pole

ER

Earth Rod

FM

Fire Hydrant

FL

Floor Level

FLP

Flag Pole

C

Gully

GV

Gas Valve

HT

Height

Hyd

Hydrant

IC

Inspection Cover

IL

Invert Level

Irr/IC

Irrigation Valve

JB

Junction Box

Kb

Kerb

KG

Kerb Outlet

LB

Letter Box

LP

Lamp Post

Mh

Manhole

Mkr

Marker

MS

Mile Stone

NB

Notice Board

P

Post

RE

Rodding Eye

RH

Ridge Height

RNB

Road Name Board

RWP

Rain Water Pipe

RP

Reflector Post

RS

Road Sign

S/A

Soakaway

SL

Sump Level

SP

Sign Post

SV

Stop Valve

TCB

Telephone Call Box

TIC

Telecom IC

THL

Threshold Level

TL

Traffic Light

TP

Telegraph Pole

VP

Vent Pipe

WM

Water Meter

WO

Water Outlet

-

Diameter

Level

Floor to Ceiling

Joist Direction

Fence & Wall Details

BA

Barrier

BWF

Barbed Wire

CBF

Close Board

CF

Corrugated Iron

CLF

Chain Link

CPF

Chestnut Paving

IRF

Iron Railings

INT

Interwoven

LLF

Larch lap

OL

Over-lap

Pal

Paving

PCF

Post & Chain

PRP

Post & Rail

PRP

Post & Rope

PTF

Post & Tube

PWF

Post & Wire

PWM

Post & Wire Mesh

RW

Retaining Wall

W

Wall

Slope

Bushes and Hedges

Gate

Drainage

CL

Cover Level

IL

Invert Level

ø

Diameter of Pipe

(SP)

Sealed Pipe Below

Depth


Depth to Silt

NOTES

:Drainage Information has been gained by visual inspection only.All possible care has been taken to ensure correct information but TJK Land Surveyors can not accept responsibility for costs arising from errors or omissions.

All tree heights are estimated.

NOTE
The Survey is based on a best fit as there was no control and sufficient detail available to align accurately

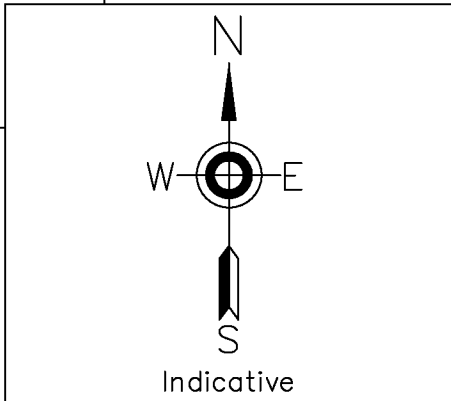

T.J.K. LAND SURVEYORS

LAND, BUILDING AND ENGINEERING SURVEYS

9 HAWTHORNE ROAD,TOTTEN,SOUTHAMPTON,SO40 3HH

TEL/FAX 023 8086 4140

E Mail: trevortjkland@gmail.com

© COPYRIGHT

IMPERIAL HOMES LIMITED			
CLIENT		HOOK LANE ALDINGBOURNE	
TITLE	TJK1973	SHEET	SHEET 1 OF 1
JOB NO.		DATE	MAY 2021
CHECKED BY	S.K.	DRAWN BY	T.J.K.
LEVEL DATUM	Stn GPS on survey issued		
		SCALE	1:200