



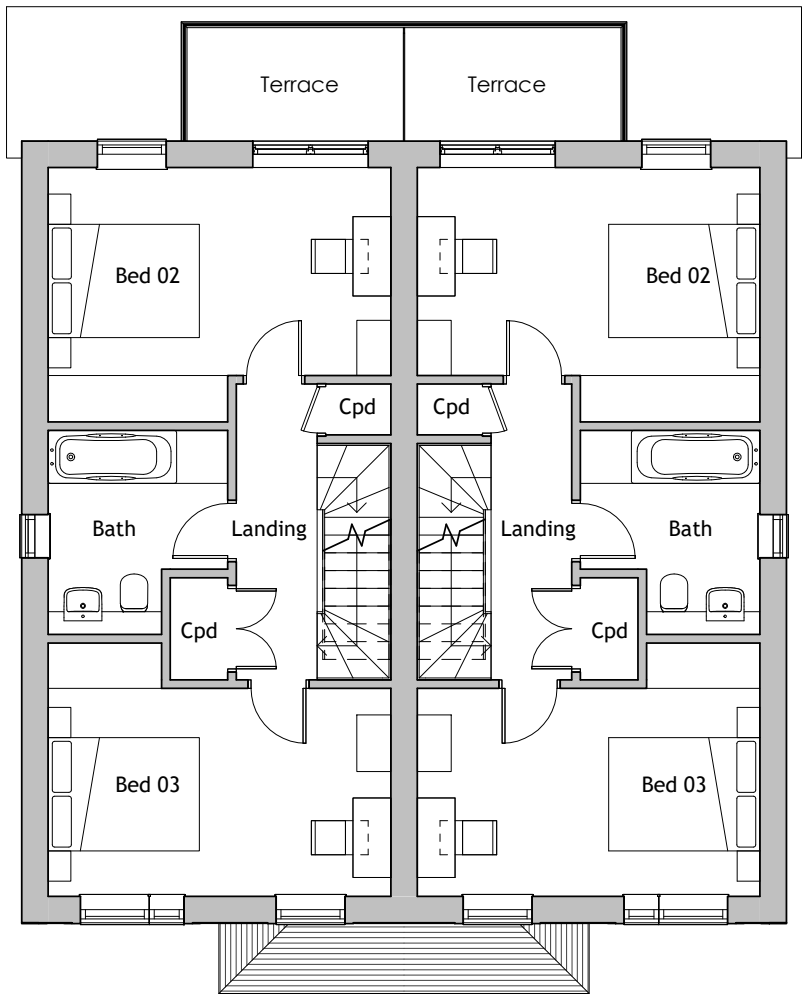

First Floor
1 : 100

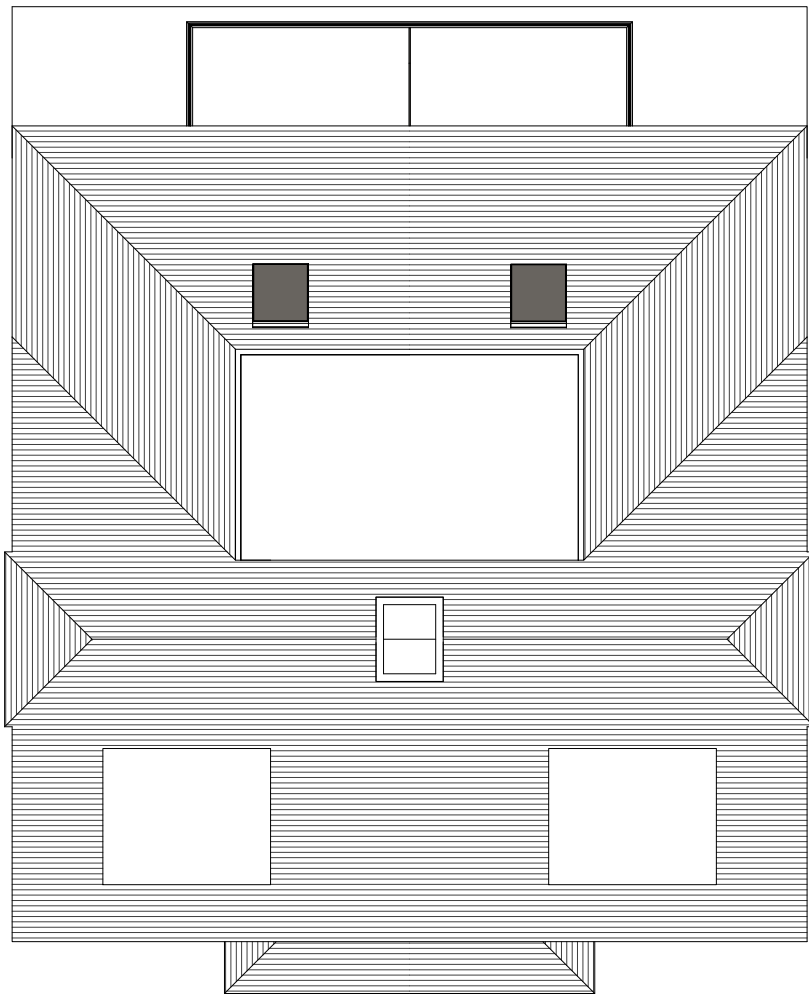


Roof Plan
1 : 100




Front Elevation
1 : 100



Right Flank Elevation
1 : 100

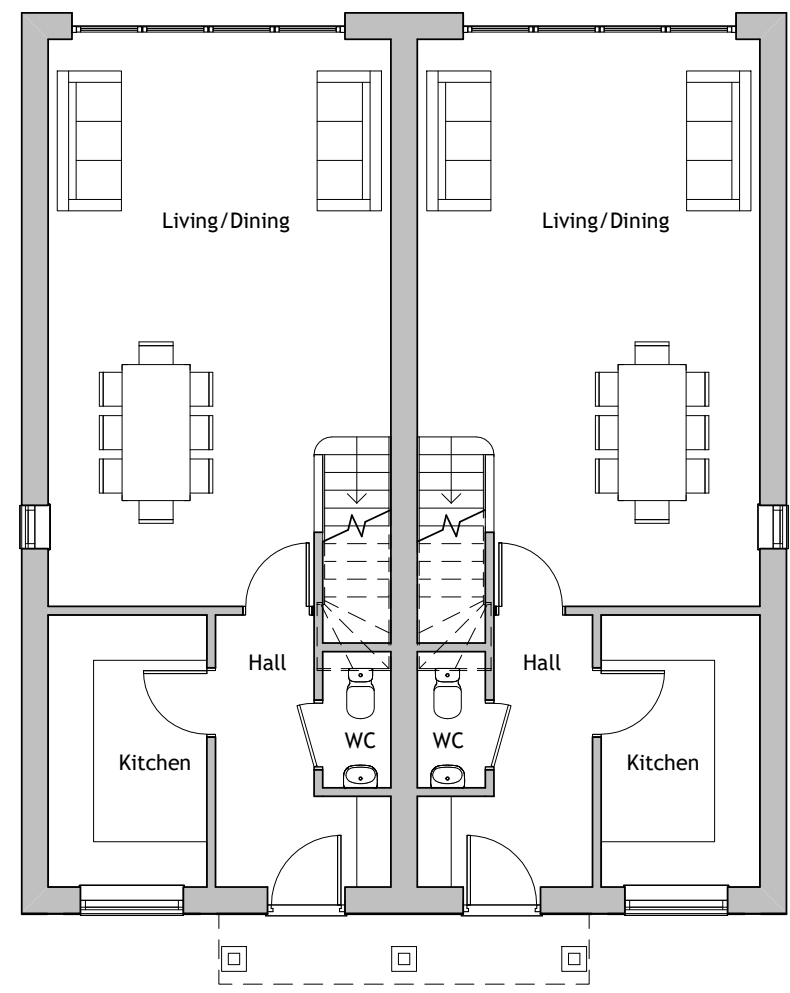


Ground Floor
1 : 100

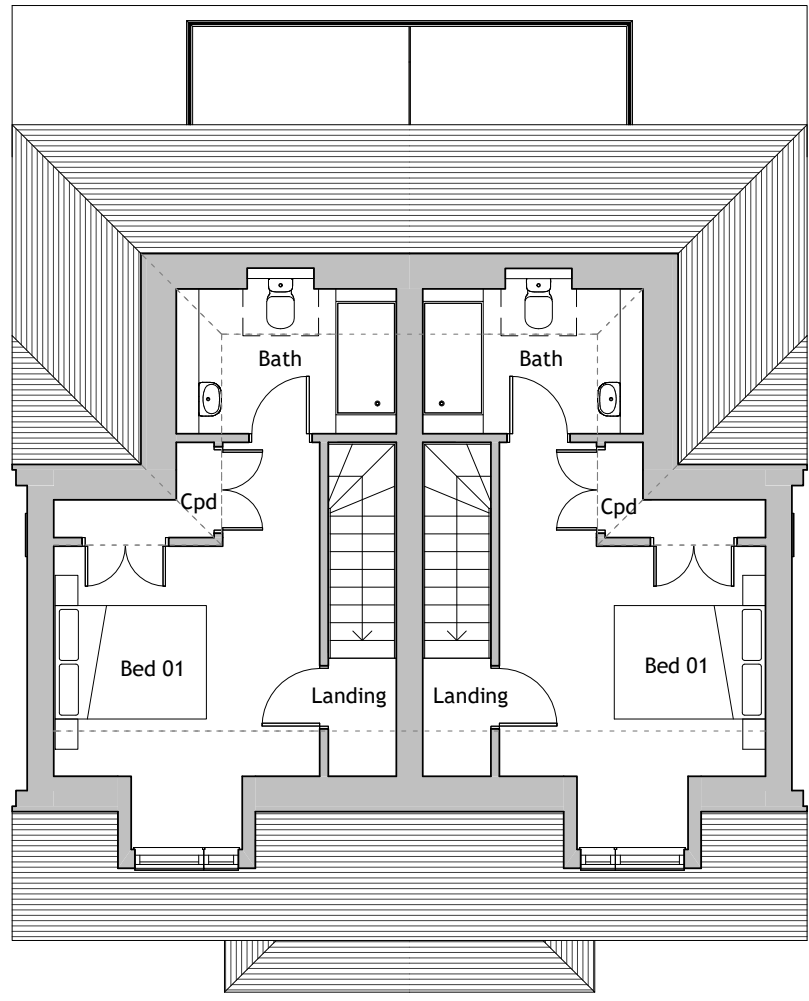

Second Floor
1 : 100



Rear Elevation
1 : 100

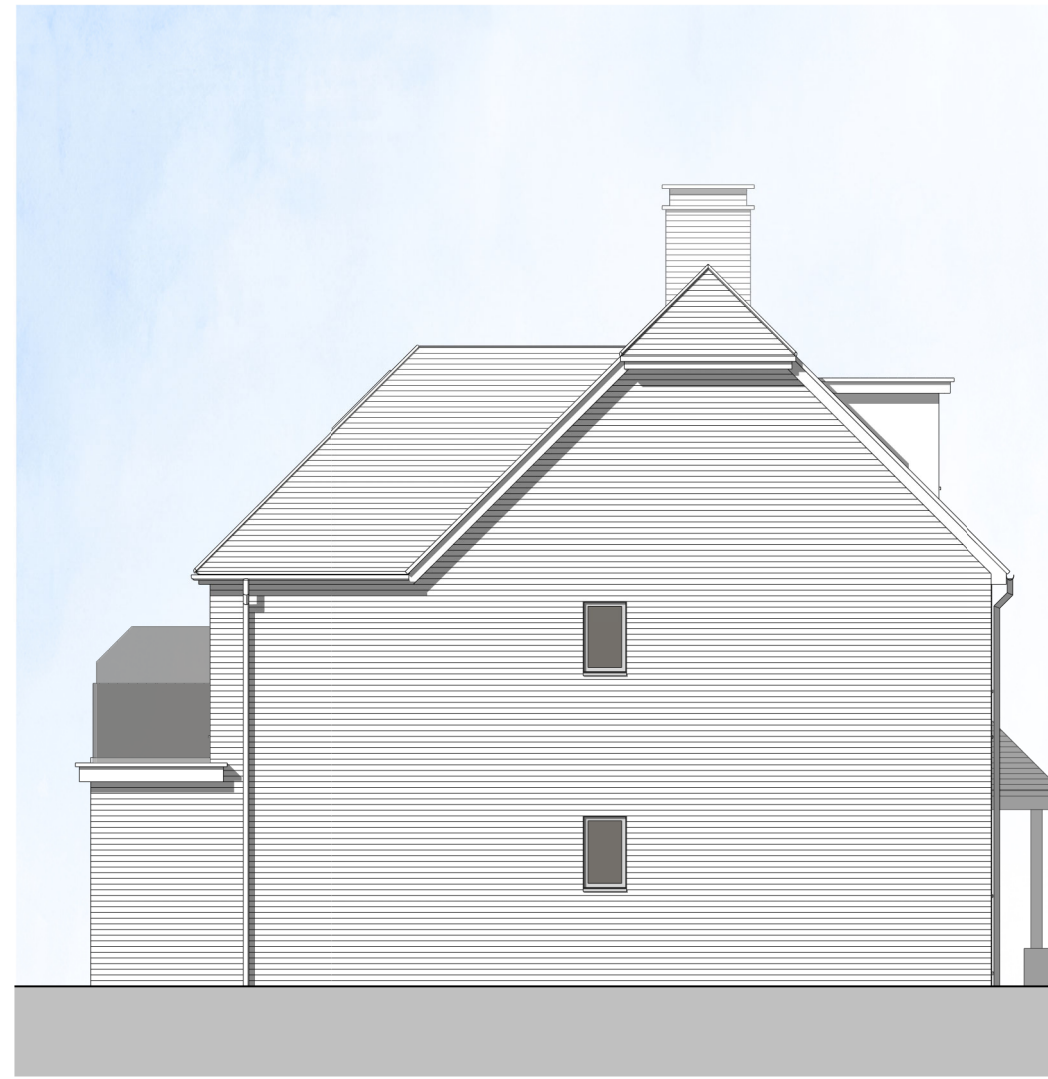

Left Flank Elevation
1 : 100

Rev	Date	Comments
PLANNING		

CLIENT
SRC RECYCLING LTD

PROJECT
Land At SRC Recycling
Fontwell Avenue
Eastergate, West Sussex
PO20 3RU

TITLE
Plots 26 - 31, 45-46
Proposed Plans & Elevations

PROJECT NO.	DATE
7334	Sept 21
DRAWING NO.	REVISION
7334 - PD112	
SCALE	DRAWN
1 : 100@ A1	Author
CHECKED	Checker

Napier House, London Road,
Worthing Heath, BN15 7RS
phone: 01732 753333
fax: 01732 753334
info@offsetarchitects.co.uk
www.offsetarchitects.com

