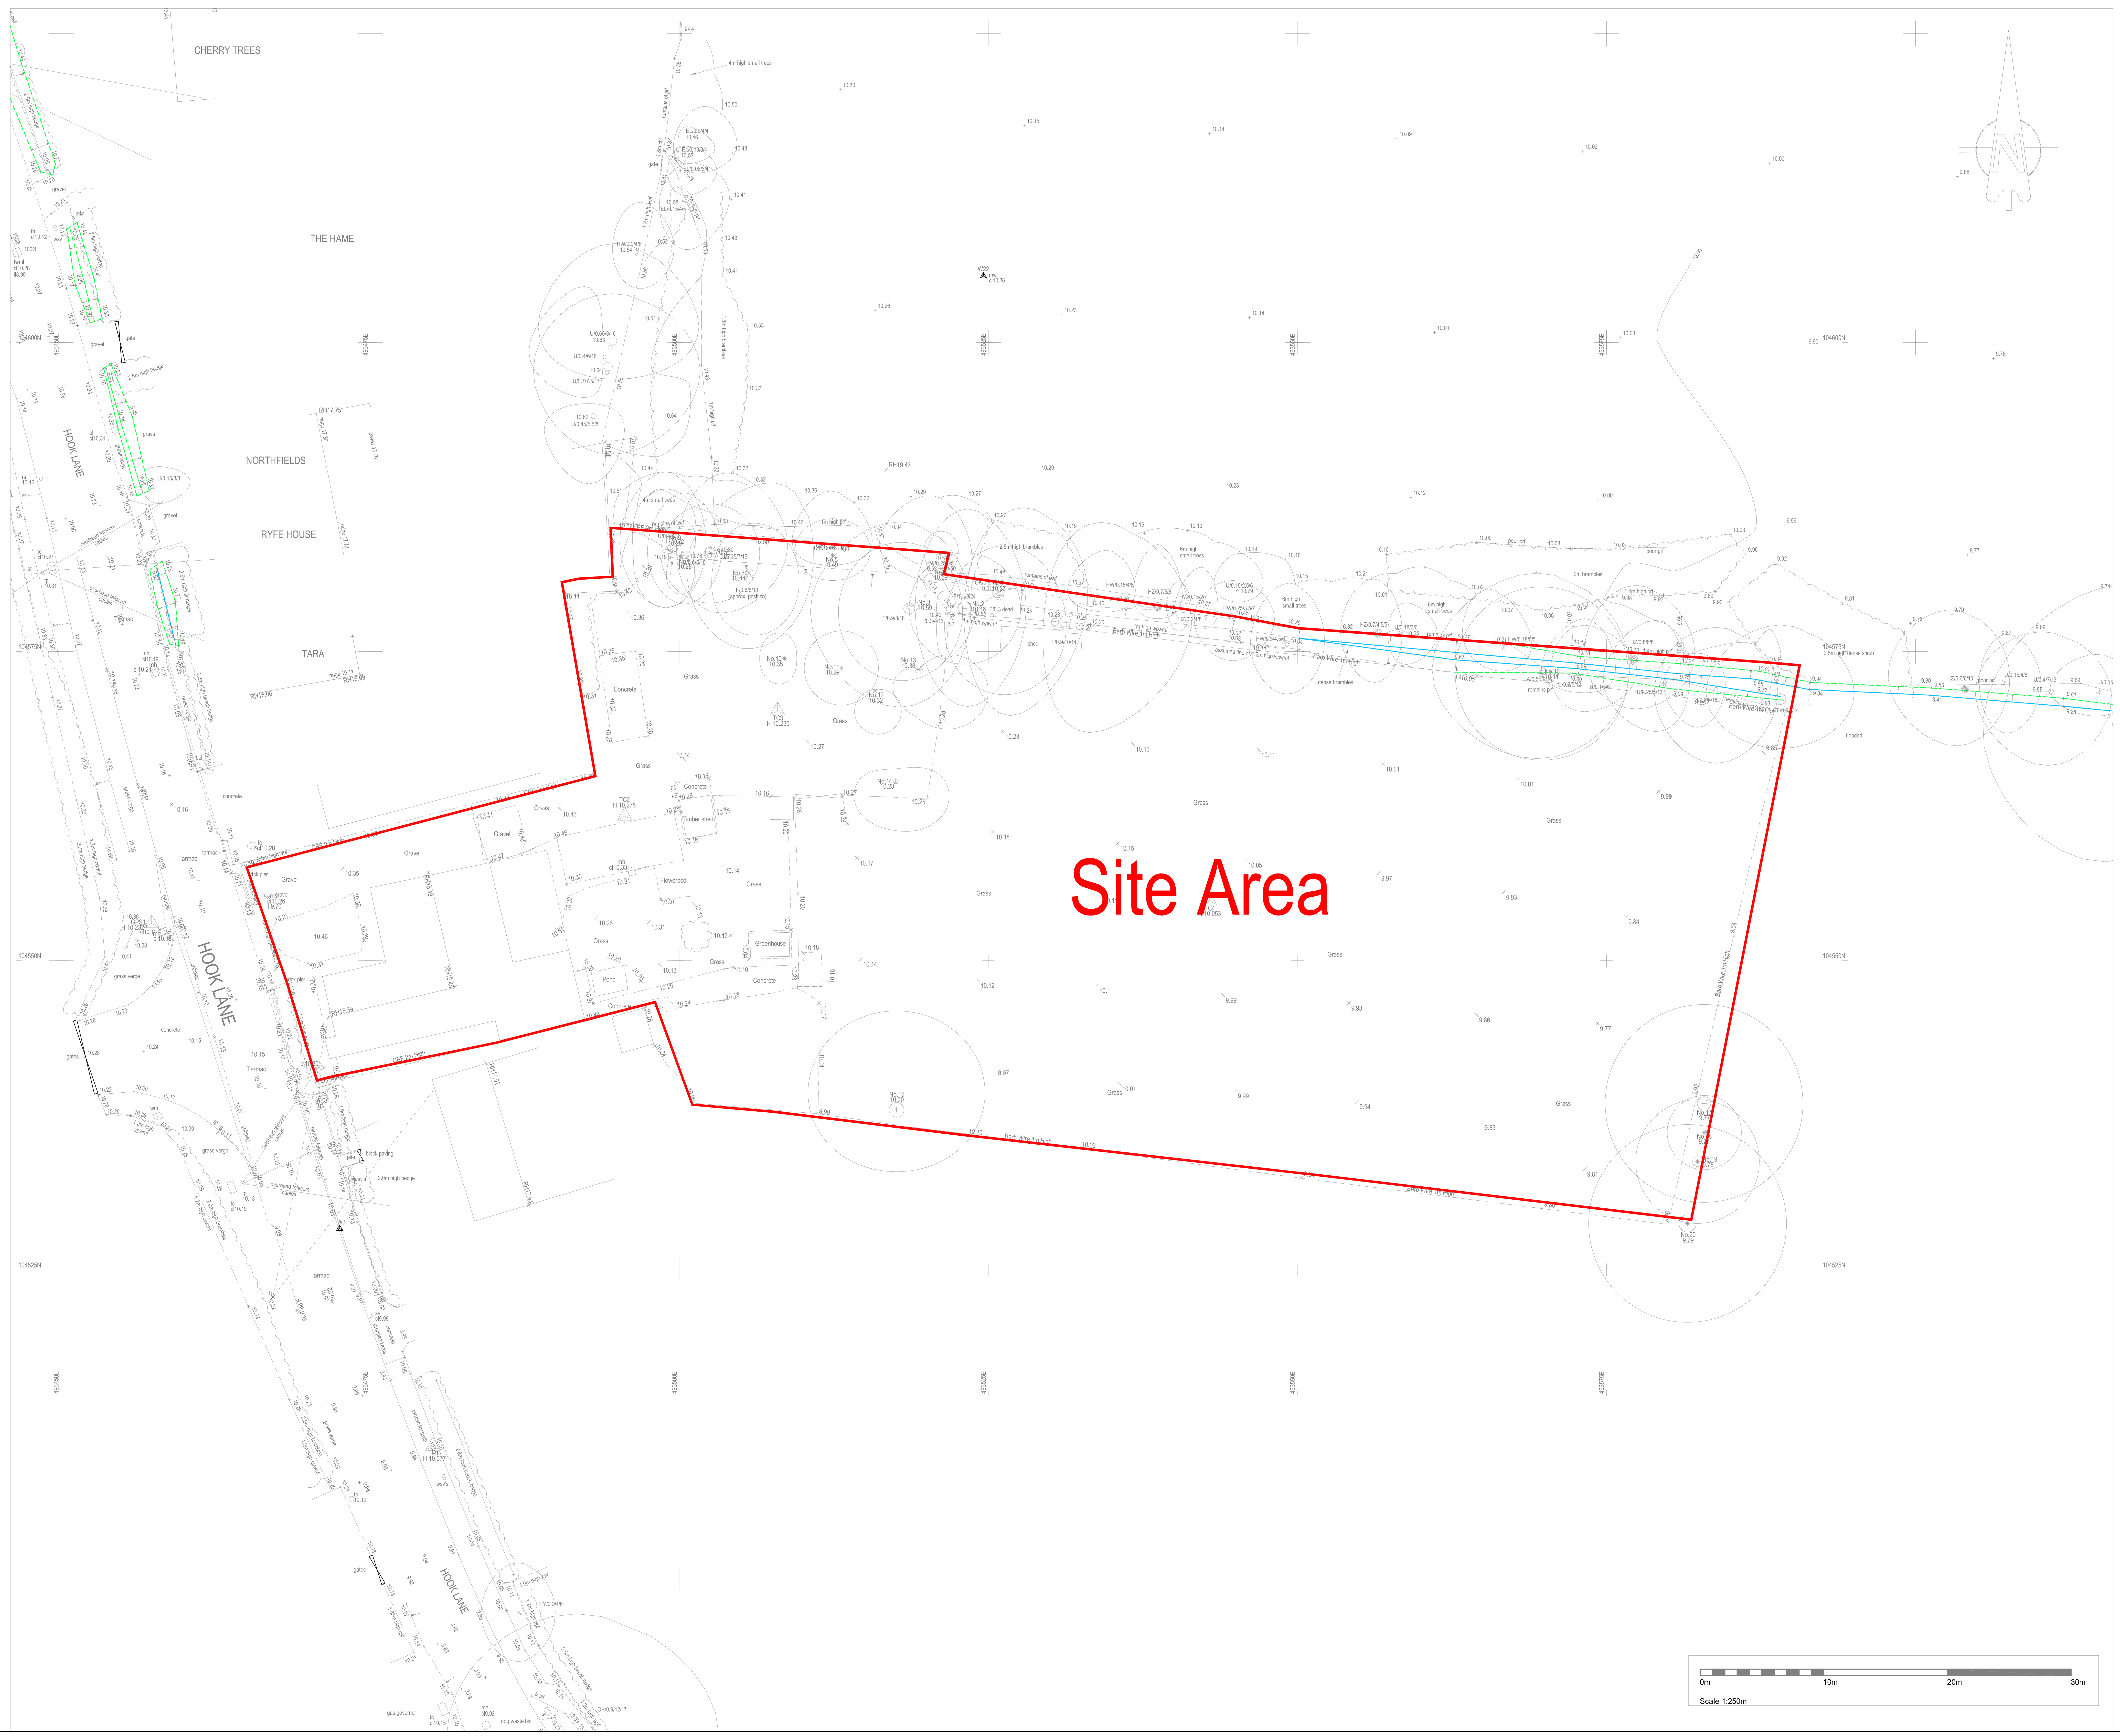

Taken from Original Survey

Rev.	Date	Details	Initials
A	12.09.19	First issue	KN

Drawing Status
FOR INFORMATION

Project
HOOK LANE
ALDINGBOROUGH

Client
DOMUSEA DEVELOPMENTS

KAZYS NARBUTAS CONSULTING
Civil Engineering Consultant
Roughton, A2 Omega Park, Electron Way, Chandlers Ford. SO53 4SE
Telephone: 023 8027 8643 Email: kazys.n@knc.email

Drawing Title
Engineering Details
Topographical Survey

Drawn	Checked	Scales	Paper Size	Date
KN		1:250	A1	09.19

Job No.	Drawing No.	Revision
KNC1932	500-000	A

This drawing is the copyright of Kazys Narbutas Consulting and may not be copied, altered or reproduced in any form or passed to a third party without the consent of Kazys Narbutas Consulting. Do not scale from this drawing, use figured dimensions only.
Dimensions should be checked and verified on site and any discrepancies should be reported to Kazys Narbutas Consulting as soon as possible.

ARUN DISTRICT COUNCIL AL/51/19/PL