


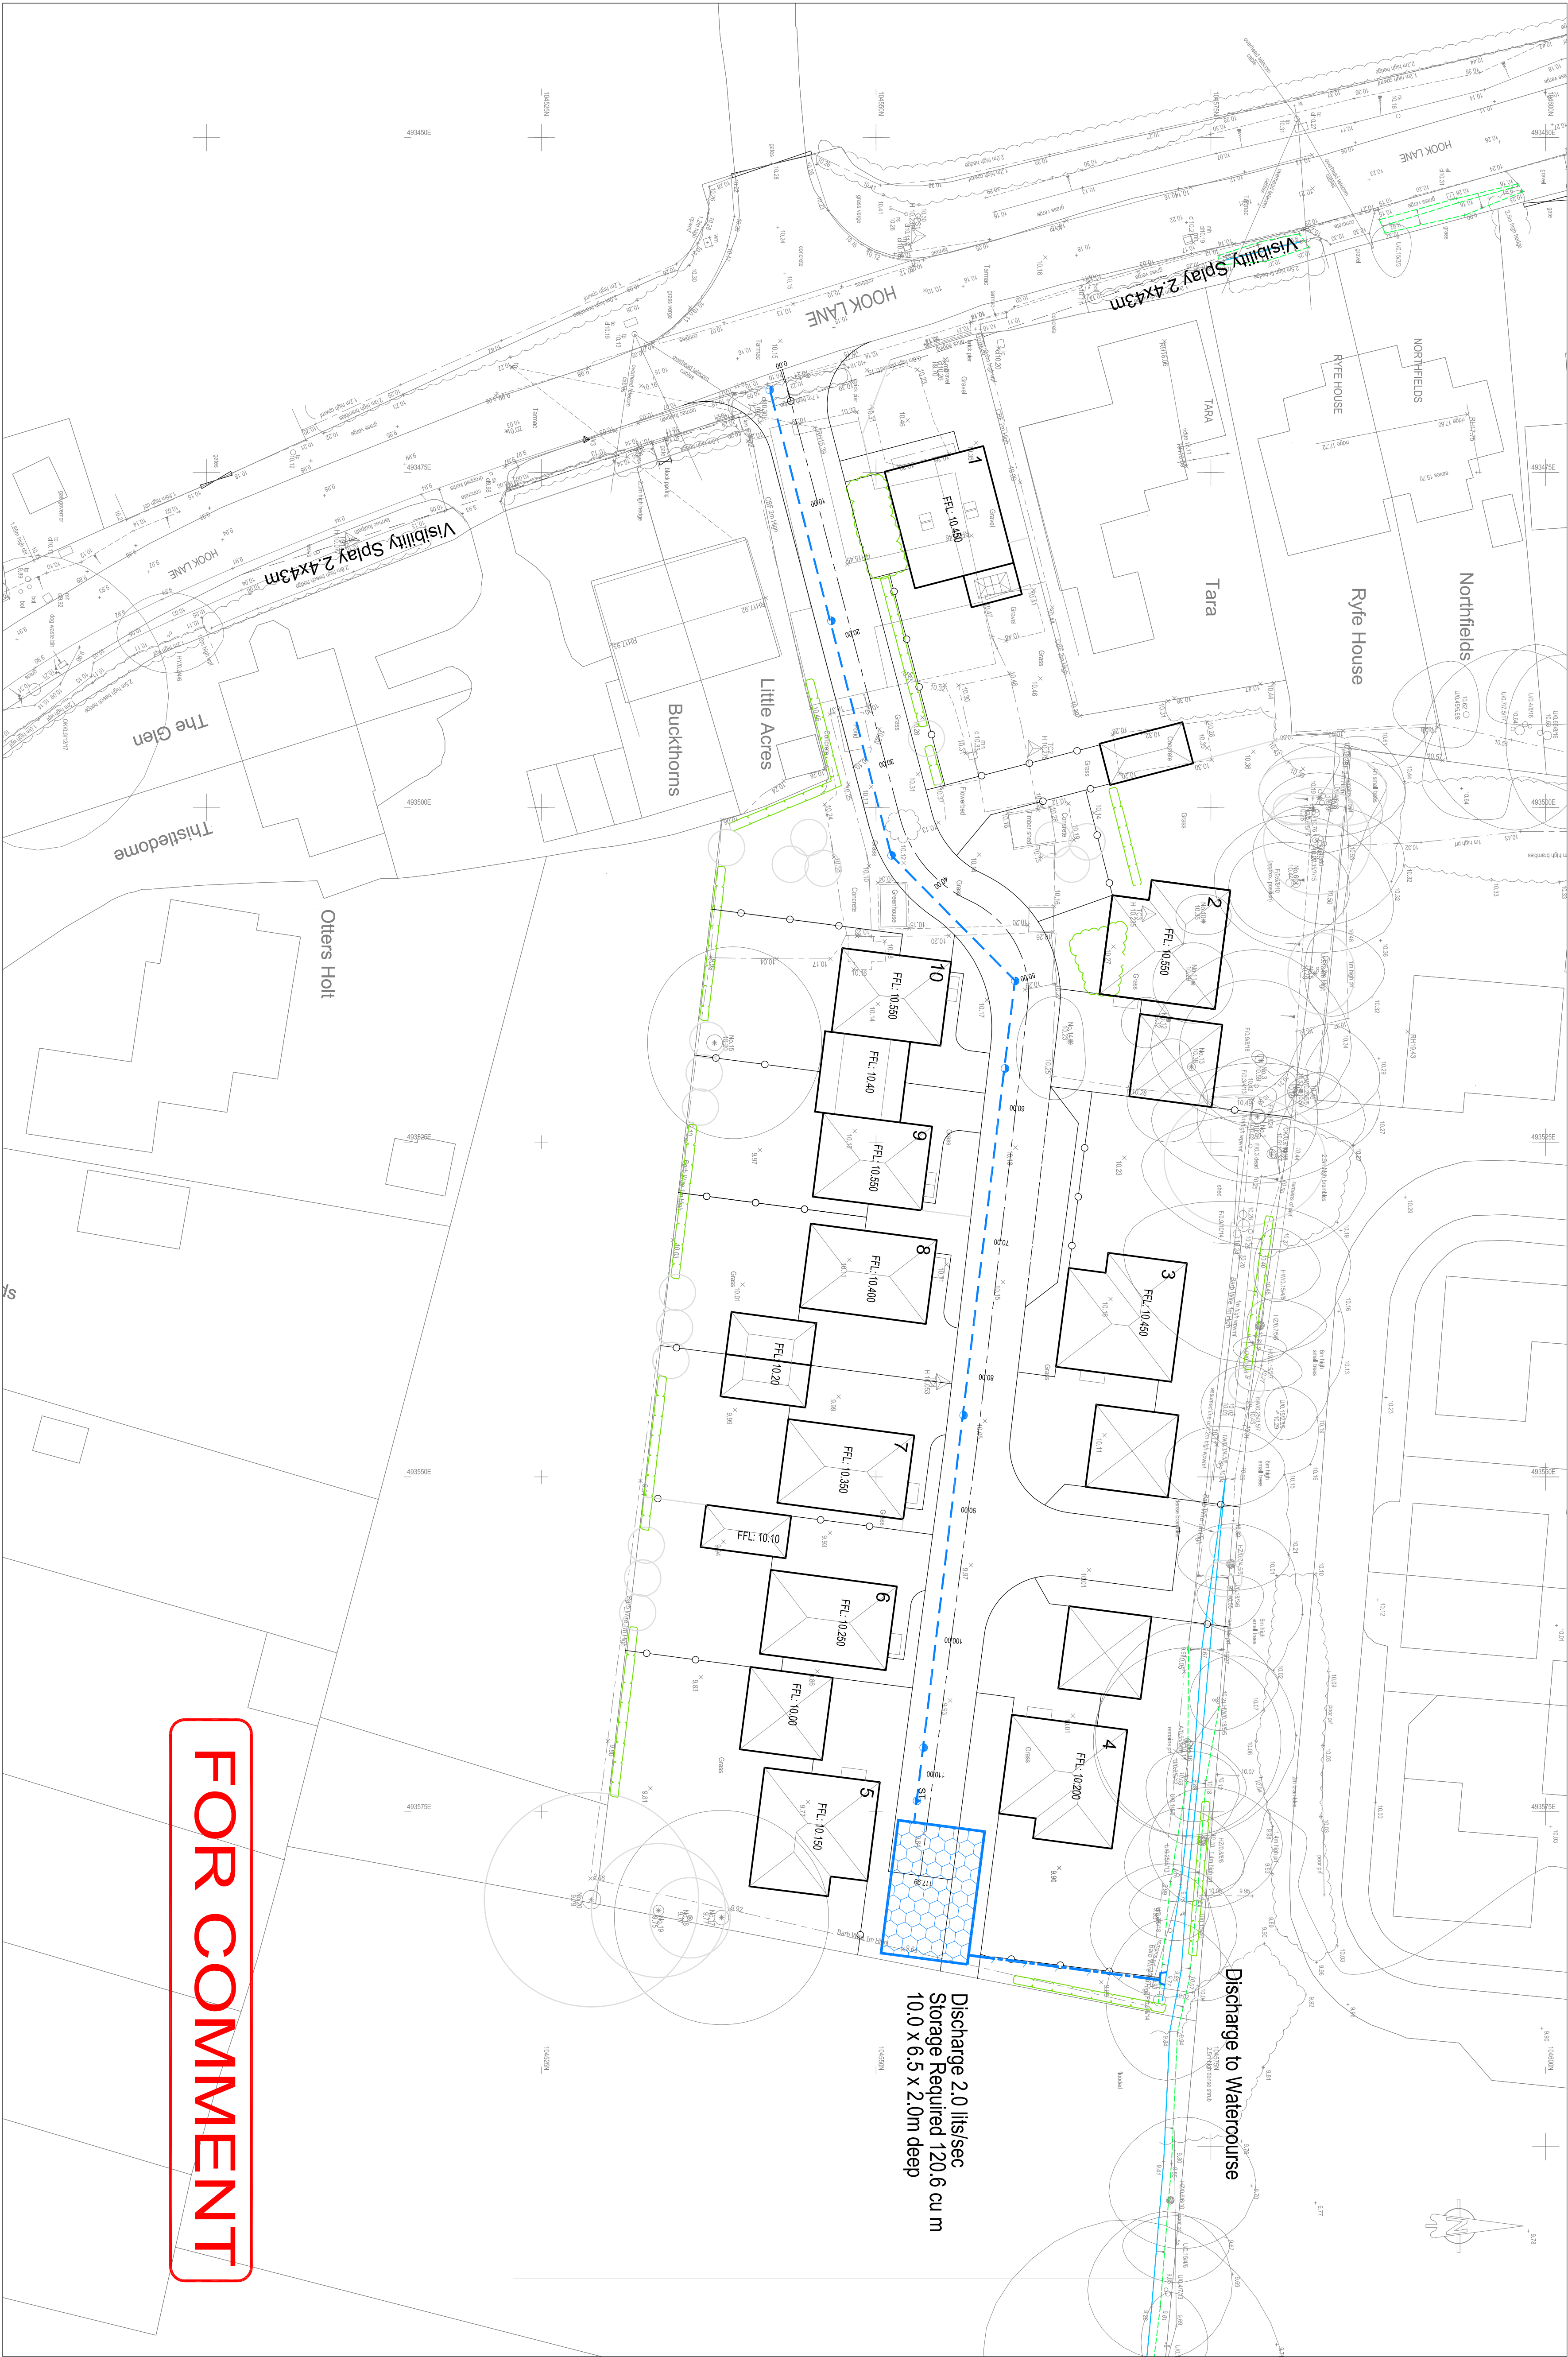

FOR COMMENT

Drawing Title		Drawing No.	
Engineering Details		KNC1932	
Drainage Strategy		602-01	
Drawn	Checked	Scales	Page Size
KN	KN	1:250	A1
Job No.	Drawing No.	Date	Revision
KNC1932	602-01	09.19	A



KAZYS NARBUTAS
CONSULTING
Chief Engineering Consultant 57035 REG.
Tel: 01206 774444 Fax: 01206 774445 Email: k@kazysnarbutas.co.uk



DOMUSEA
ARCHITECTS

Project: **HOOK LANE**
ALDINBOROUGH

Sheet: _____

1	1:200	1:200	1:200
2	1:200	1:200	1:200
PRELIMINARY FOR COMMENT