
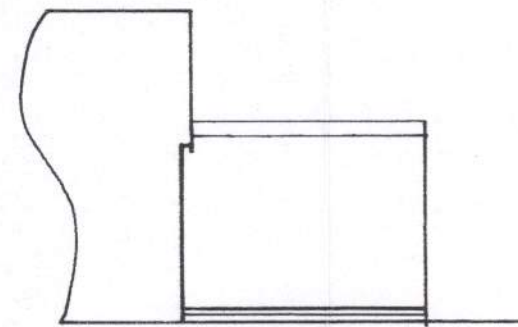



Proposed

Plan  
1 : 50

PROPOSED SINGLE STOREY EXTENSION AT 32, ST. RICHARD'S ROAD, WESTERGATE  
FOR MR. N. MORAN.

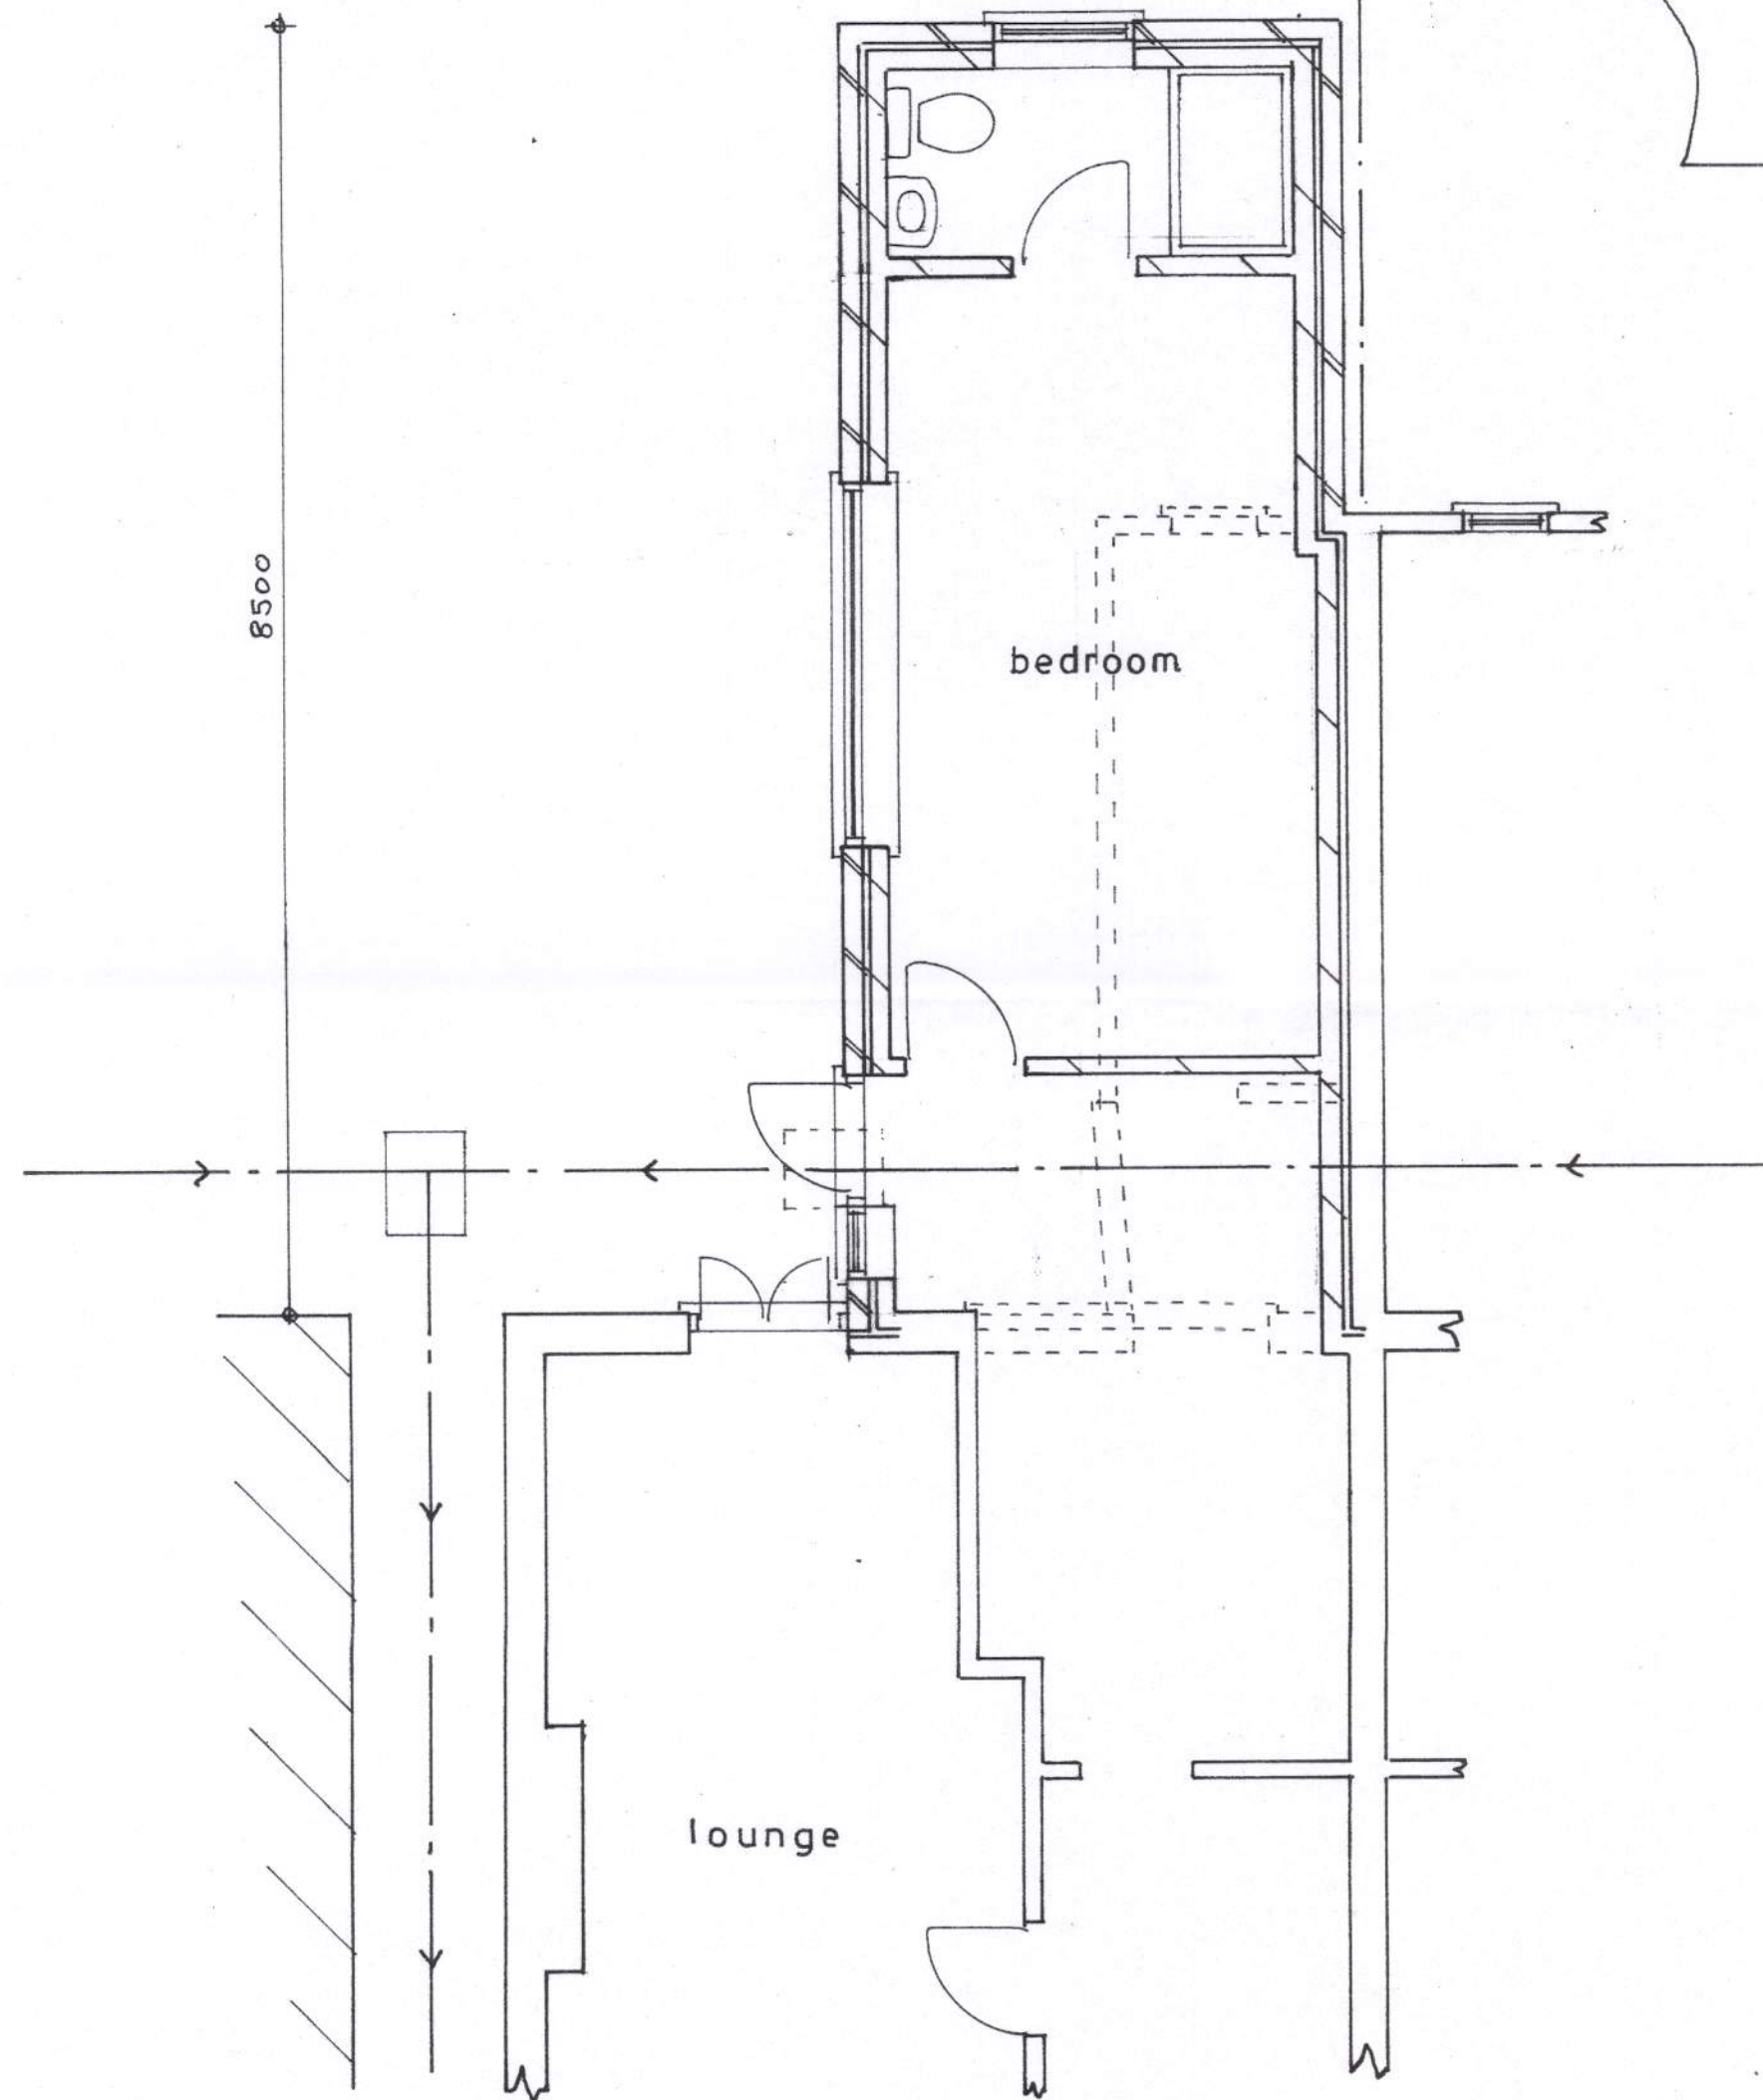


north

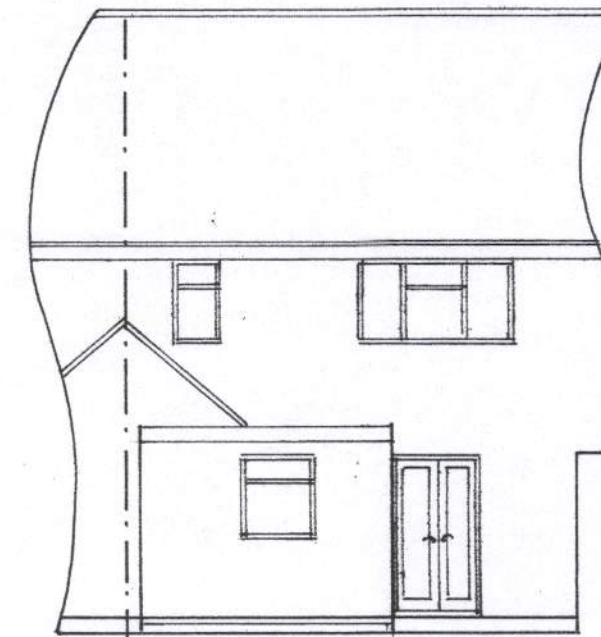


west

1 : 100

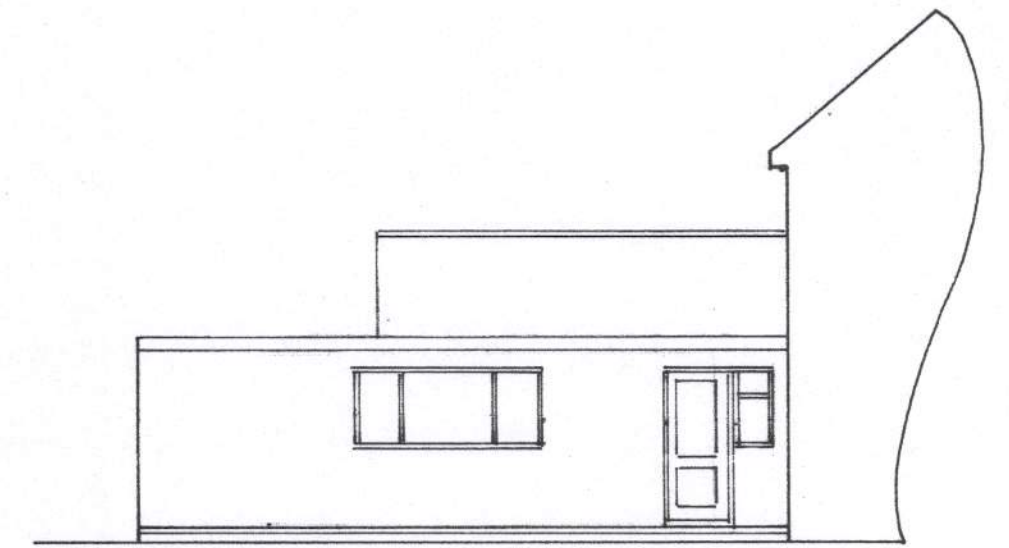


south

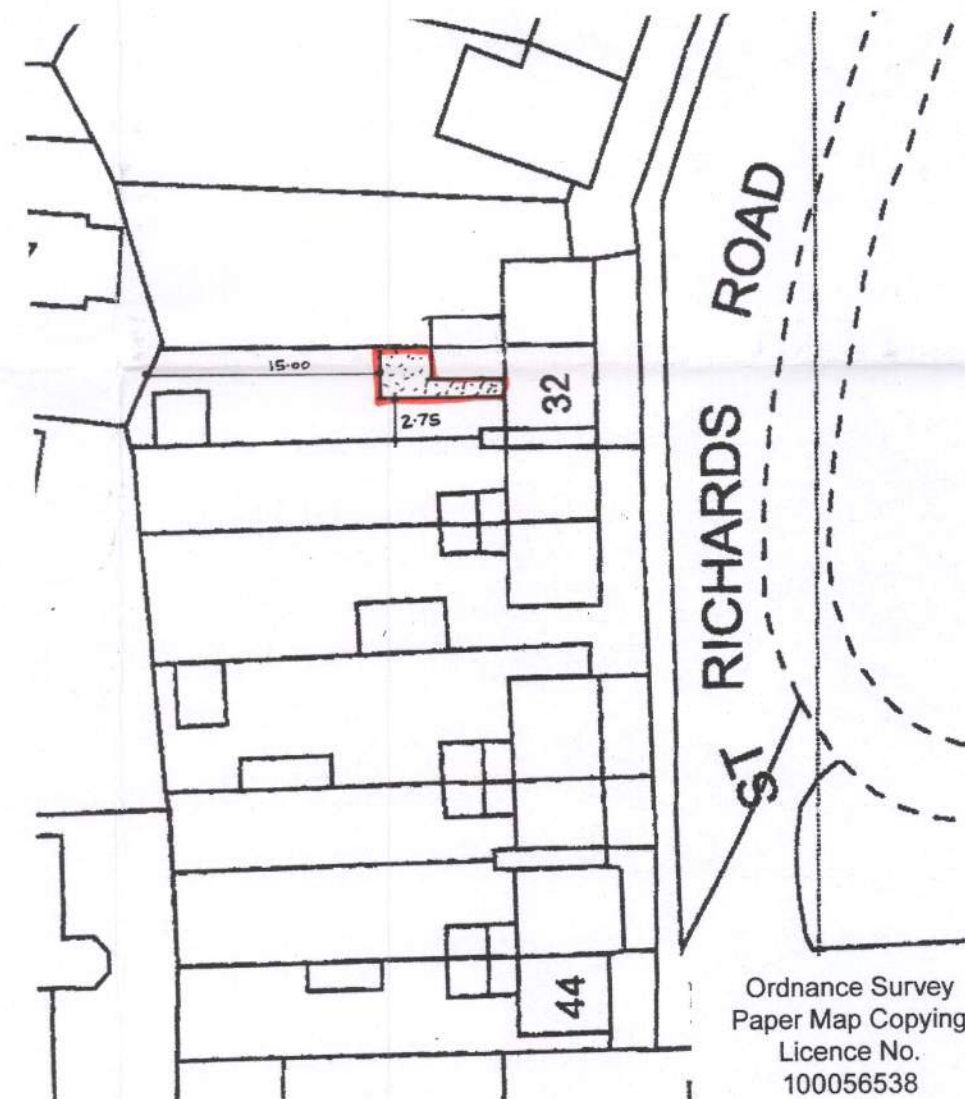

block plan

1 : 500

Ordnance Survey  
Paper Map Copying  
Licence No.  
100056538

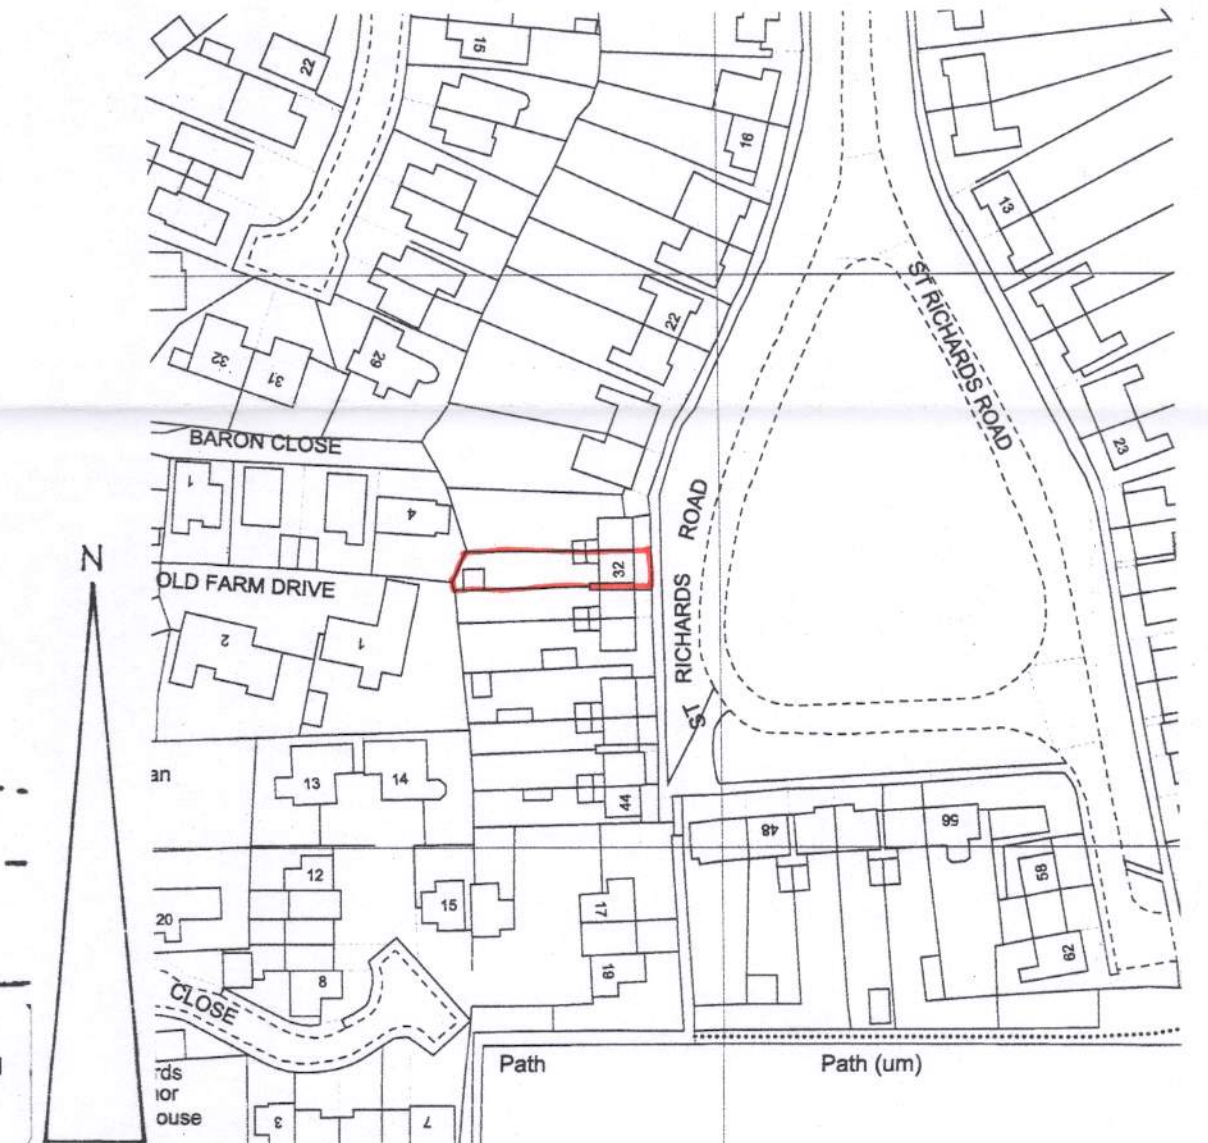

location plan

1 : 1250

sheet 1 of 2

Bryan Butcher  
Rainbow Cottage  
Nyetimber Lane  
Bognor Regis PO21 3JX  
01243 266871  
07973 233442  
bryan.butcher@btinternet.com  
www.bryanbutcher.com