


NOTES

1. All dimensions are in millimetres unless stated otherwise.
2. Where no symbols are given for dimensions, whole numbers indicate millimetres and decimalised numbers indicate metres.
3. All levels shown on this drawing are in metres relative to Ordnance Datum
4. All Chainages shown on this drawing are metric in kilometres & metres to tie in with Permanent Way model.
5. All works detailed on this drawing shall be carried out in accordance with all relevant Form A, B & C requirements and all Method statements relating to these works.
6. All works to be carried out in accordance with Network Rail model clauses for Civil Engineering Works.

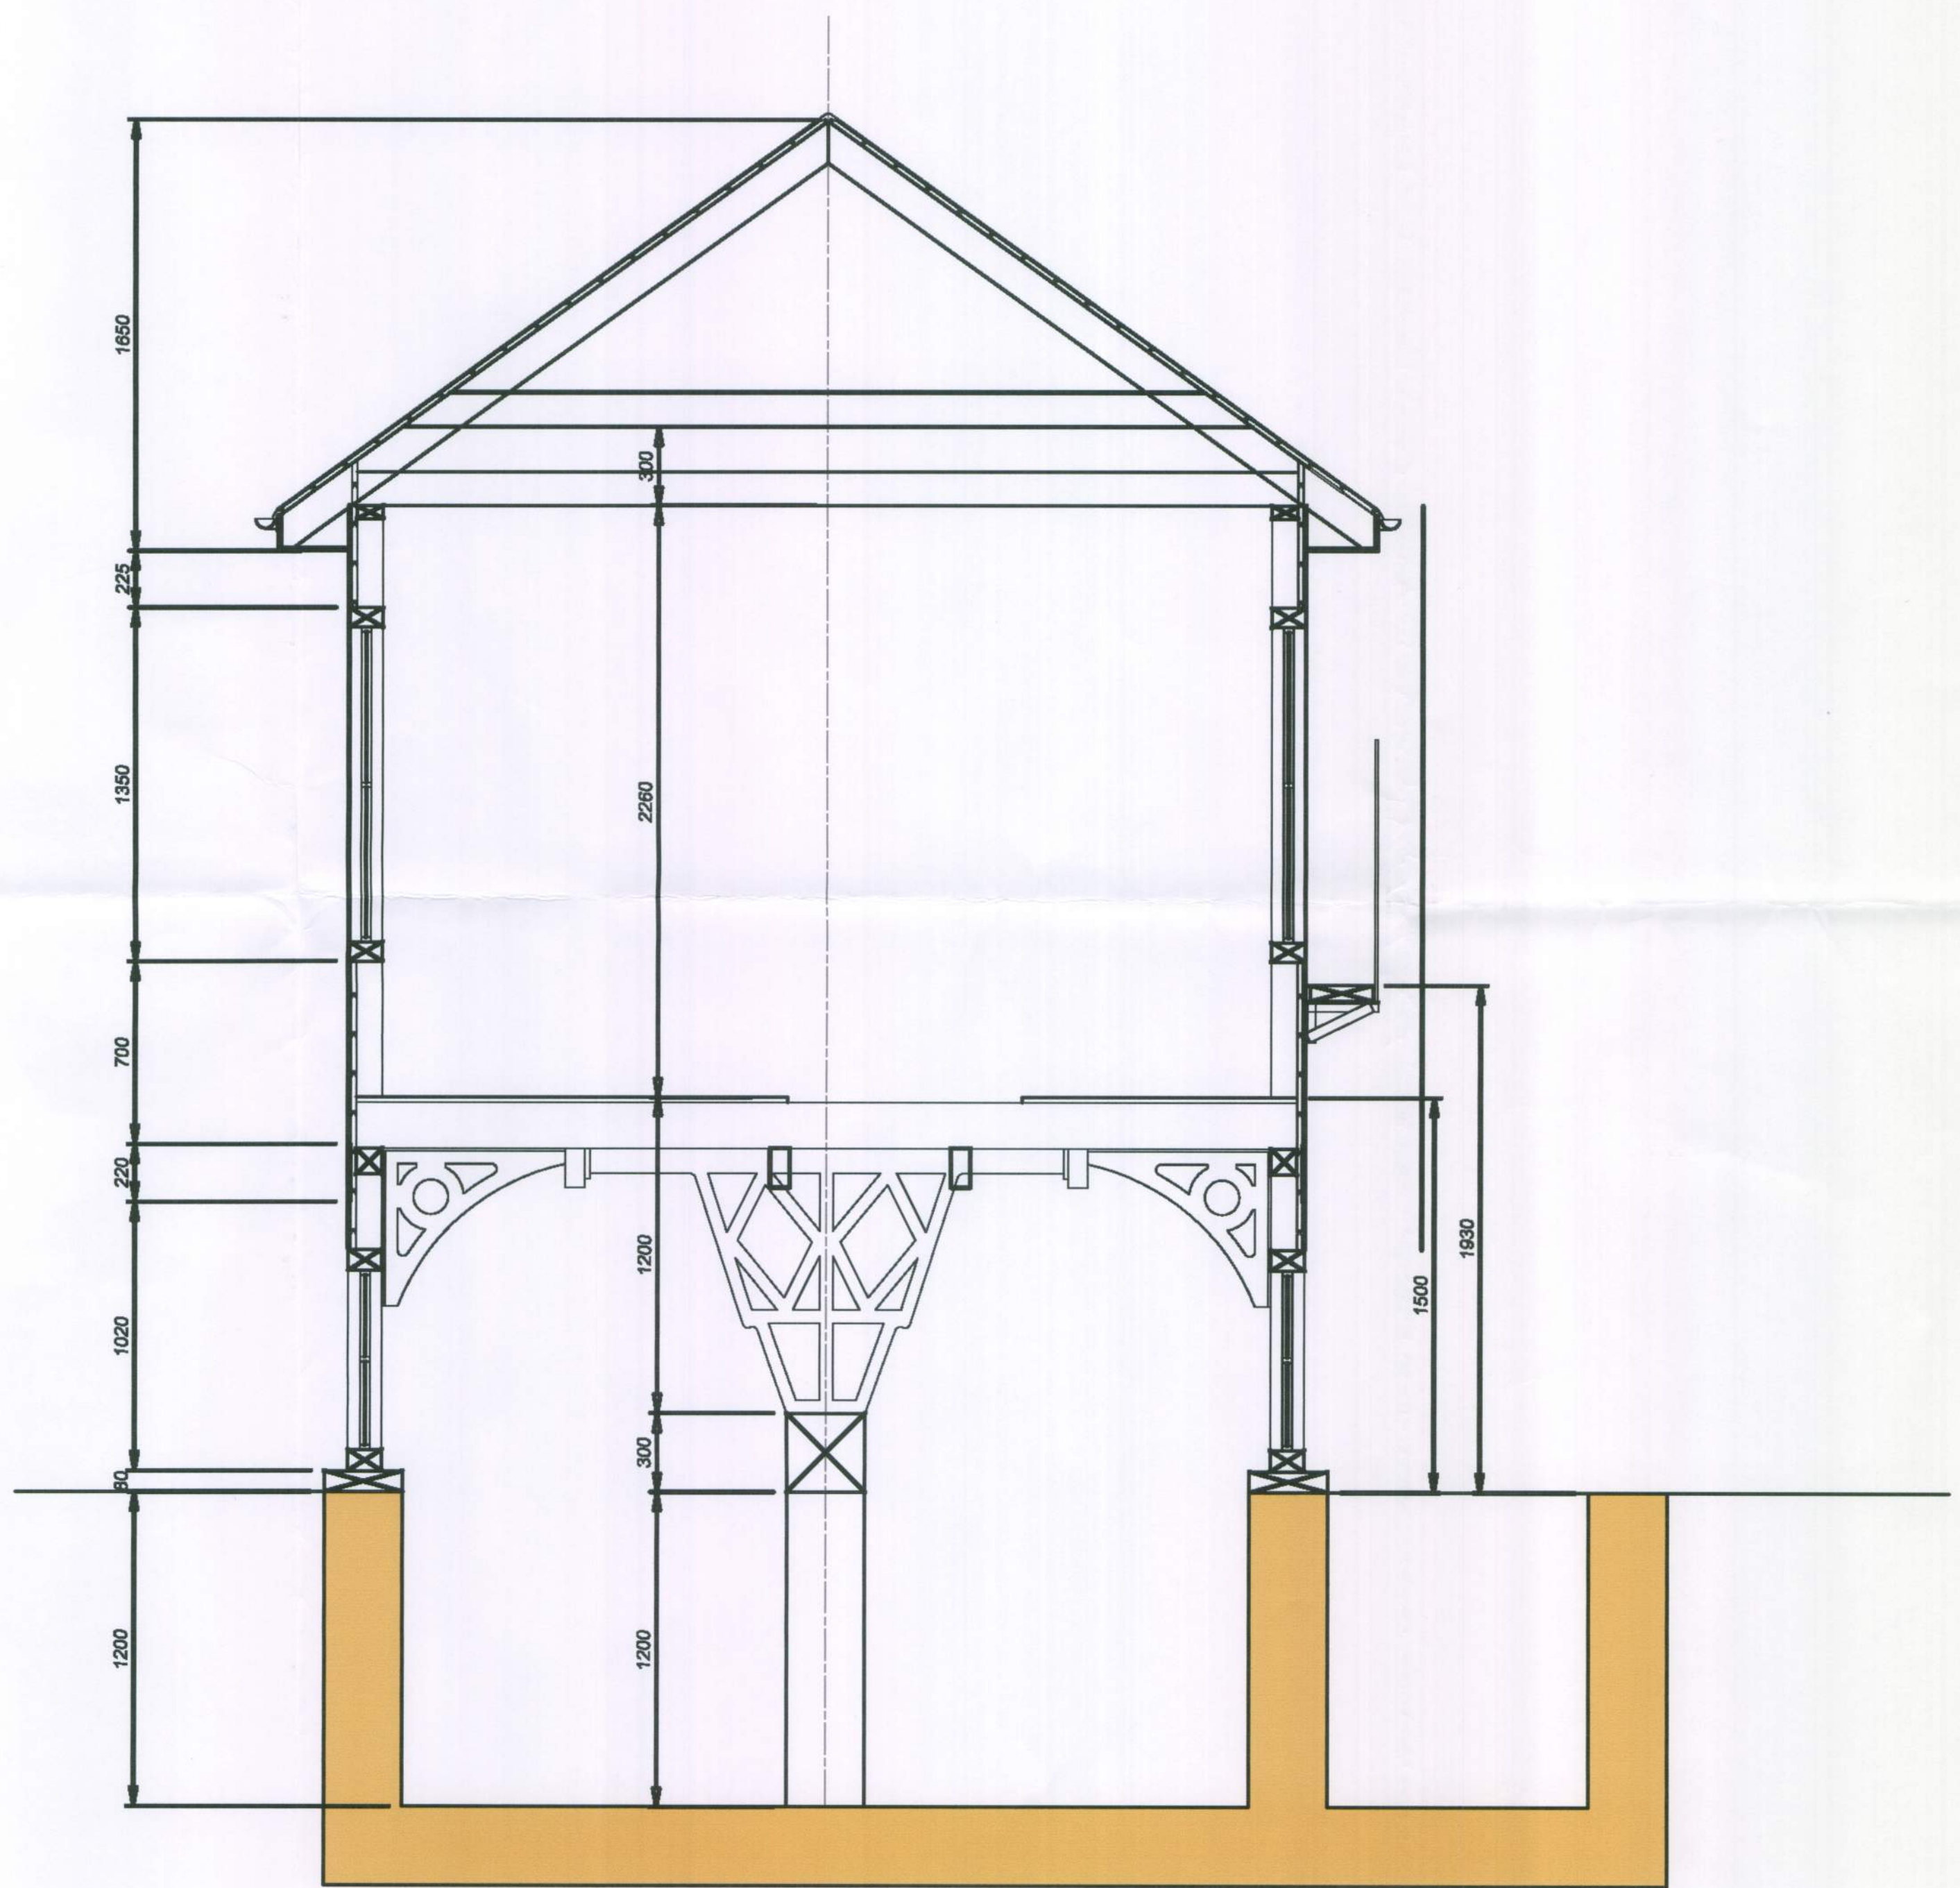

SECTION A-A
scale 1:20

ARUN DISTRICT COUNCIL			
No.	11	54	09
Received			

P02	Issued Preliminary	OT	MRC	13 Jan 2009
P01	Issued Preliminary	OT	MRC	04 Dec 2008
Rev	Description	By	Reviewed	Date
PRELIMINARY				
BCS Design Ltd		Milligans Ginnel 19 Westgate TADCASTER N Yorks LS24 9JB Tel/fax: 01937 830886 info@bcdesign.co.uk		
Client		BCM RAIL		
Project		BARNHAM SIGNAL BOX REMOVAL		
Title		EXISTING SECTION		
Scale	AS SHOWN	Sheet Size	A1	CAD ref: C626-0101-P02
Drawn	OT	Drawing Review	MRC	Design Review SO
Date	24/10/2008	Date	30/11/2008	Date 30/11/2008
Drawing Number	C626-0102			Issue P02