




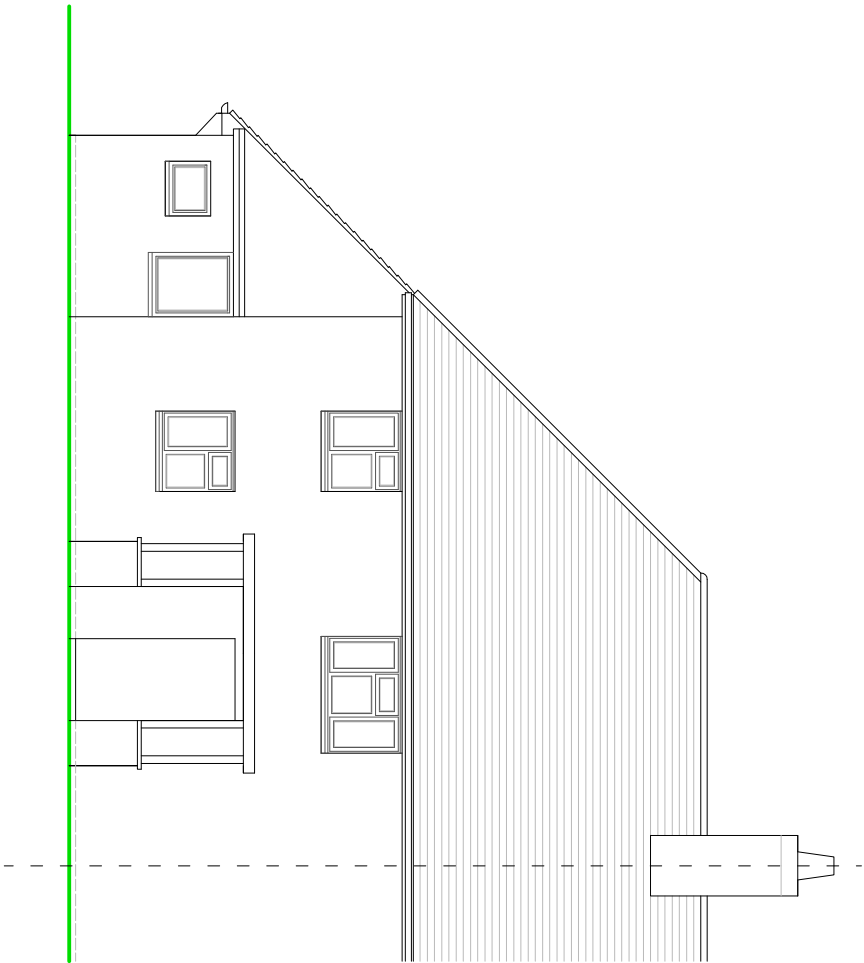


REAR ELEVATION

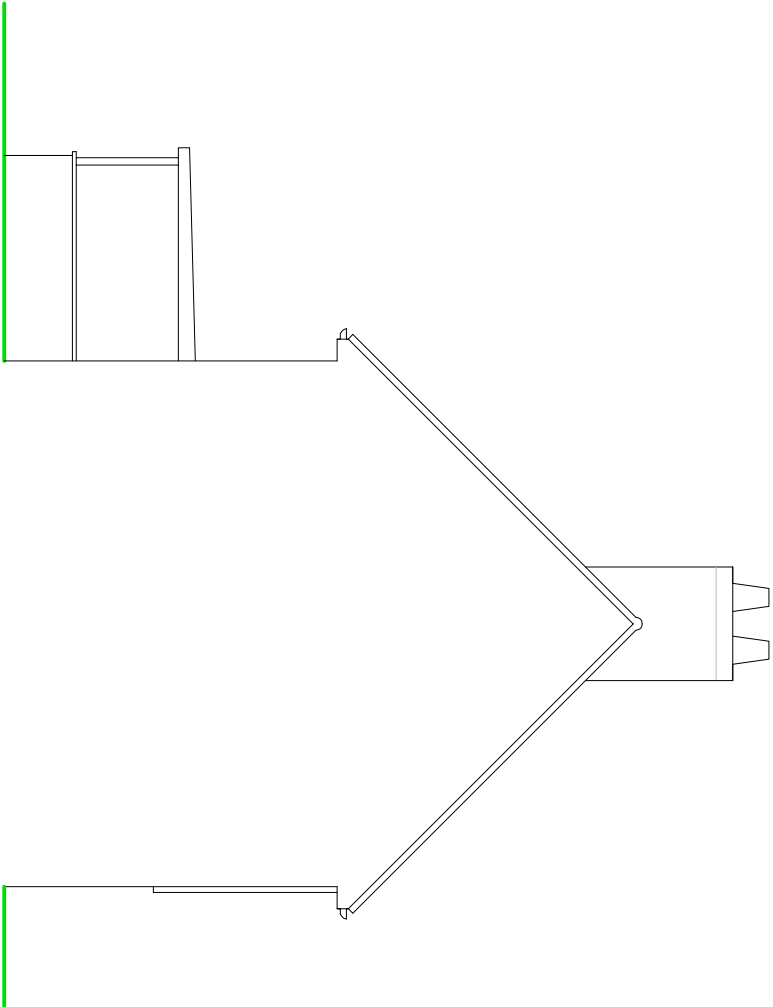

SIDE ELEVATION

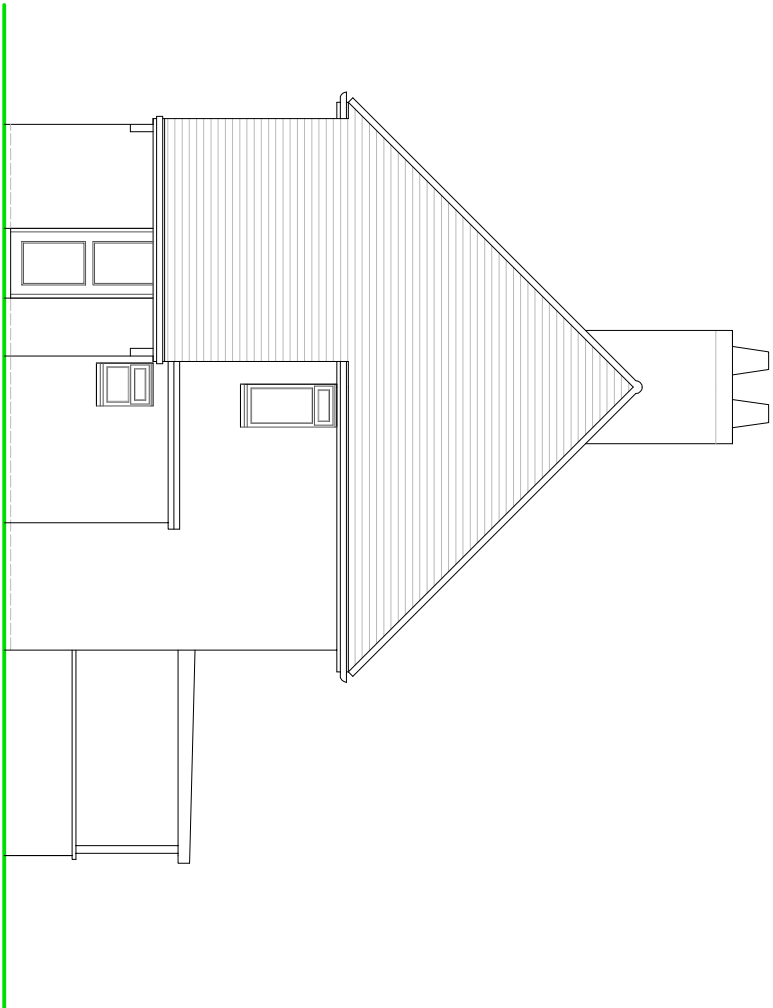

SIDE ELEVATION

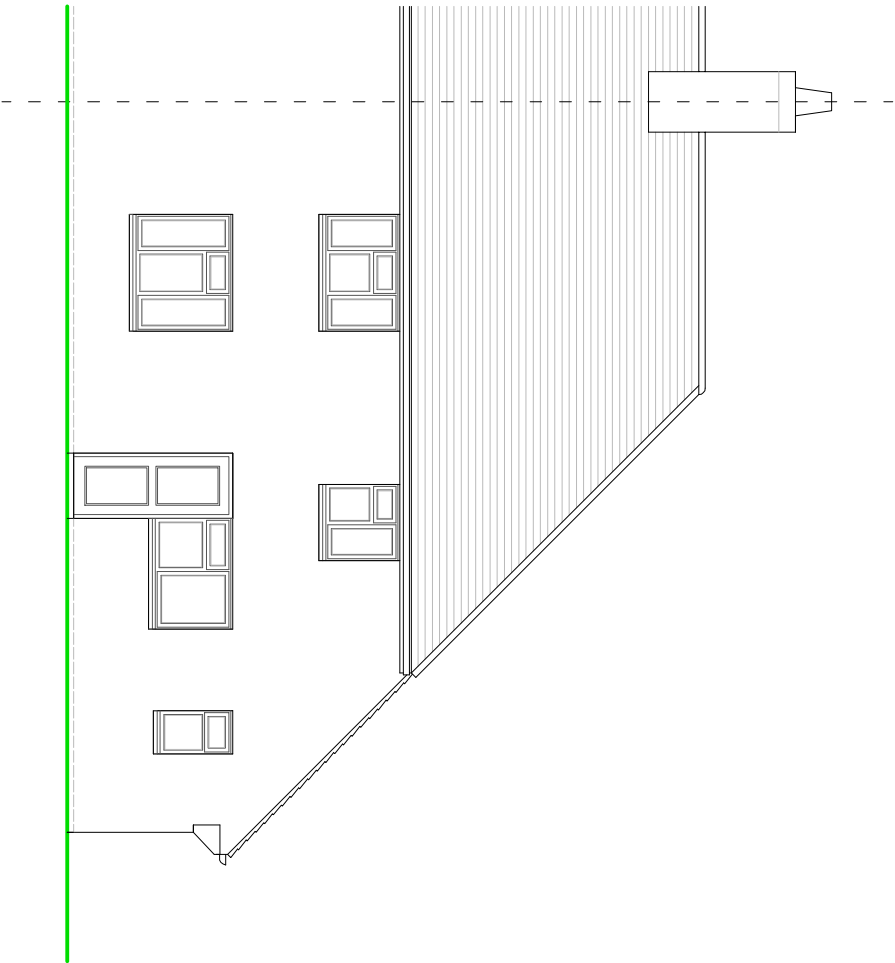

FRONT ELEVATION

NOTES


ROOF - Plain clay roof tiles.

WALLS - Face brickwork.

WINDOWS - Dark grey PVC double glazed units.

DOORS - Dark grey PVC double glazed units.

SCALE

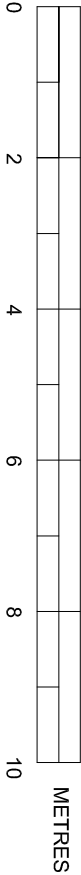

EXISTING ELEVATIONS

SUSSEX BUILDING CONSULTANCY LIMITED

32 GARDNER ROAD, PORTSLADE,
EAST SUSSEX.

SCALE - 1/100 REV - DATE - 02/01/2023



partner
LABC

3 NORFOLK ROAD
BOGNOR REGIS
PO21 9LZ
TEL - (01243) 861379