




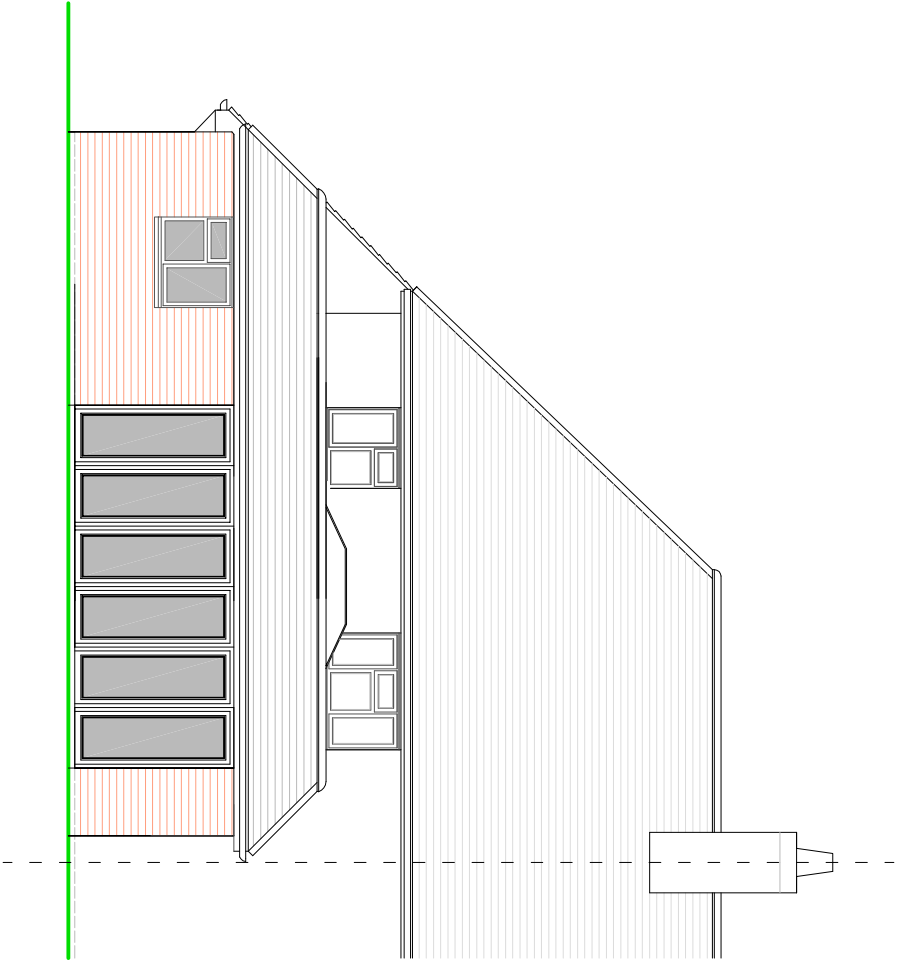


REAR ELEVATION

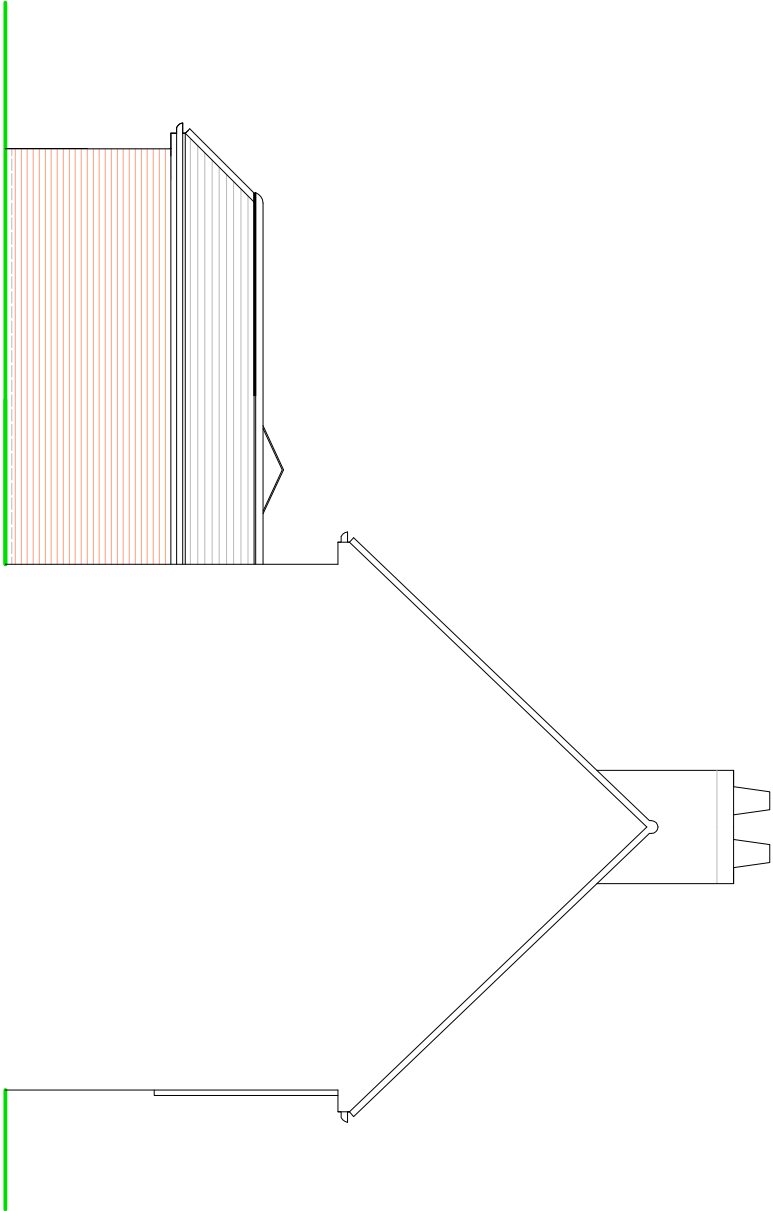

SIDE ELEVATION

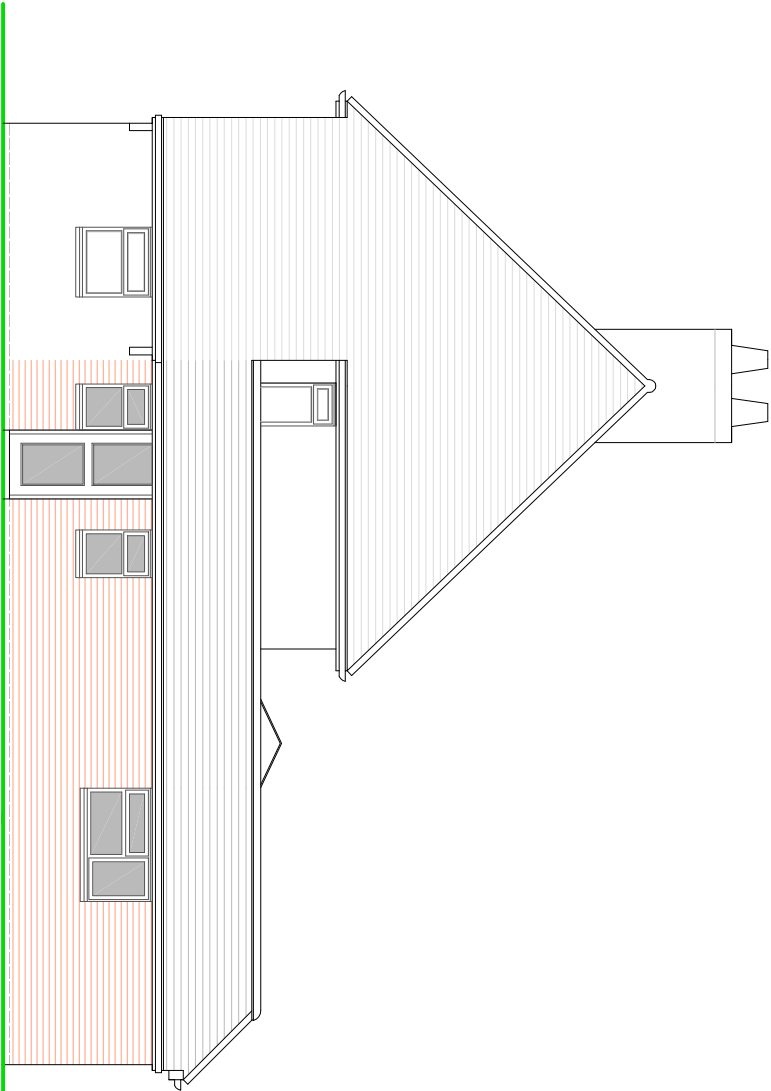

SIDE ELEVATION

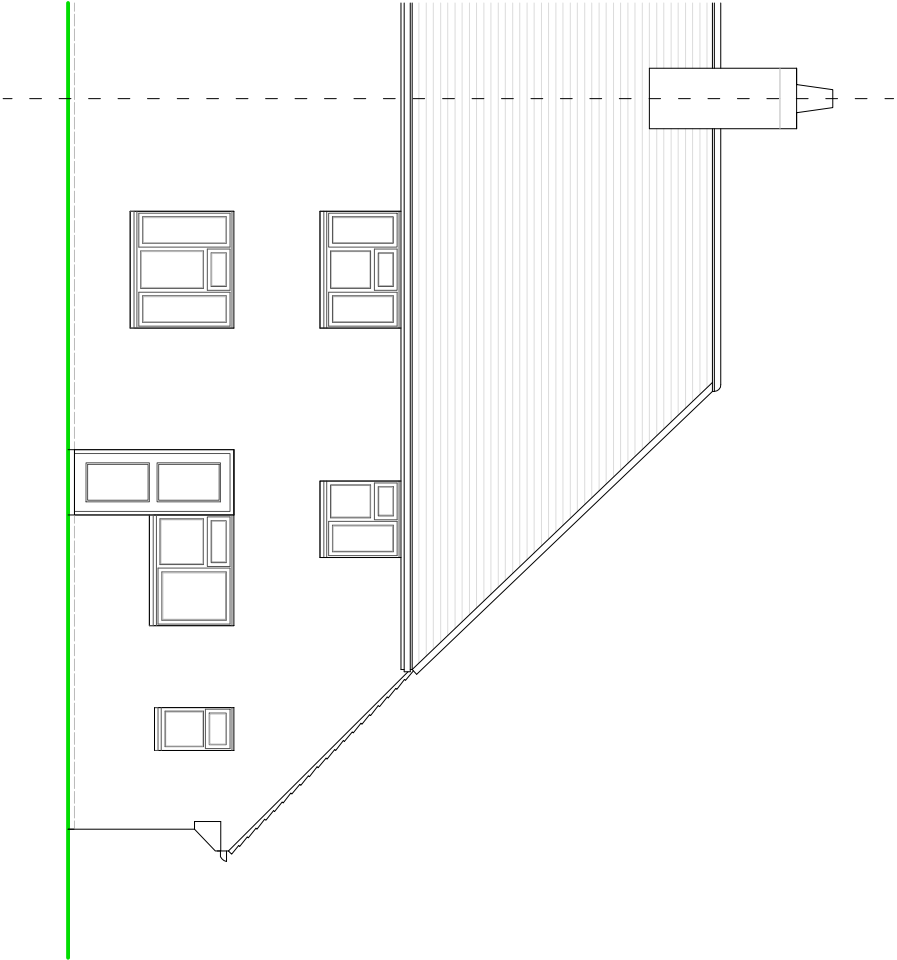

FRONT ELEVATION

NOTES

- ROOF - Plain clay roof tiles.
- WALLS - Face brickwork.
- WINDOWS - Dark grey PVC double glazed units.
- DOORS - Dark grey PVC double glazed units.



PROPOSED ELEVATIONS

SUSSEX BUILDING CONSULTANCY LIMITED

32 IVY LANE, WESTERGATE,
CHICHESTER, WEST SUSSEX.

SCALE - 1/100 REV - B DATE - 03/07/2026

LABC
Partner
3 NORTHGATE ROAD
BOSSOR REIGS
PO21 9LZ
TEL - (01243) 981779