



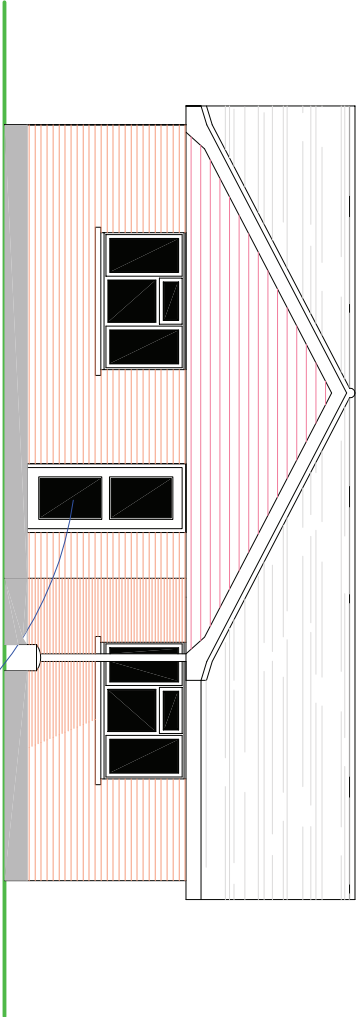


FRONT ELEVATION


Full length window made to look like a front door.

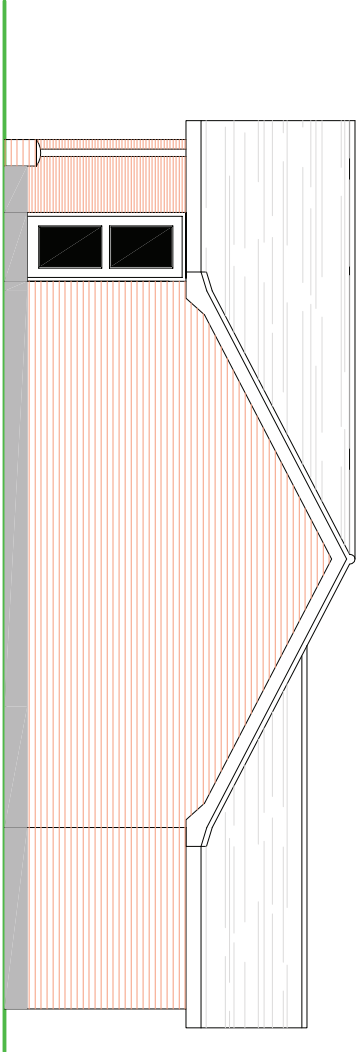

SIDE ELEVATION

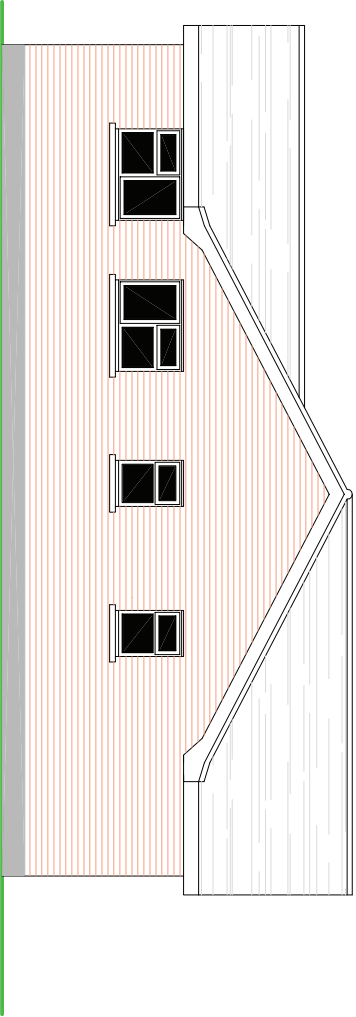

SIDE ELEVATION

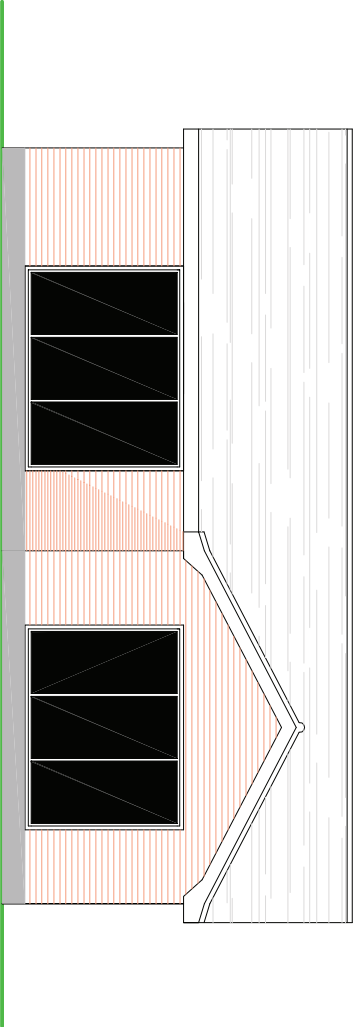

REAR ELEVATION

PROPOSED ELEVATIONS


NOTES

ROOF - Concrete tiles to pitched roof to planning approval.

WALLS - Face brick to planning approval, with plain tile hung gable to front elevation.

WINDOWS/DOORS - White framed PVC double glazed units.

SCALE

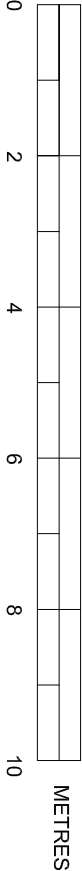

METRES

SUSSEX BUILDING CONSULTANCY LIMITED ADJ. 31 MEADOW WAY, WESTERGATE, CHICHESTER. SCALE - 1/100 REV - E DATE - 08/06/2011	SBCL 3 WORTHGATE ROAD BOGNOR REGIS PO21 3LZ TEL/FAX - (01243) 981379
--	---