


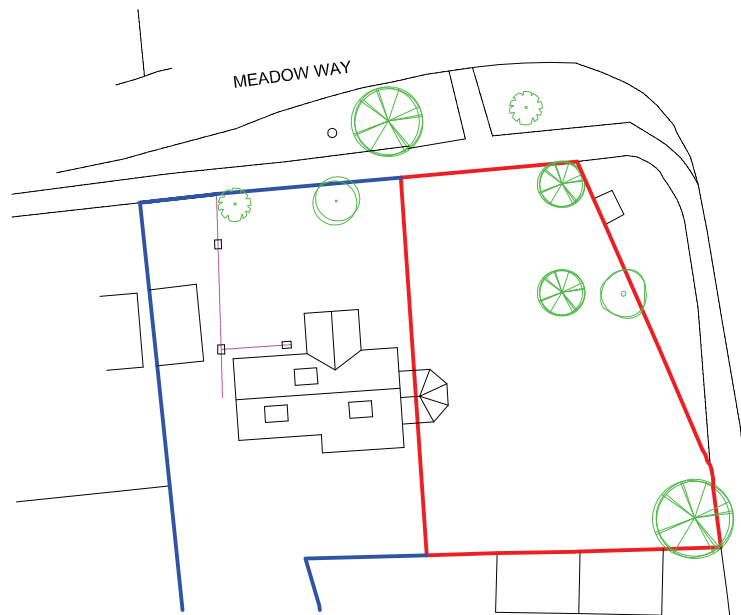


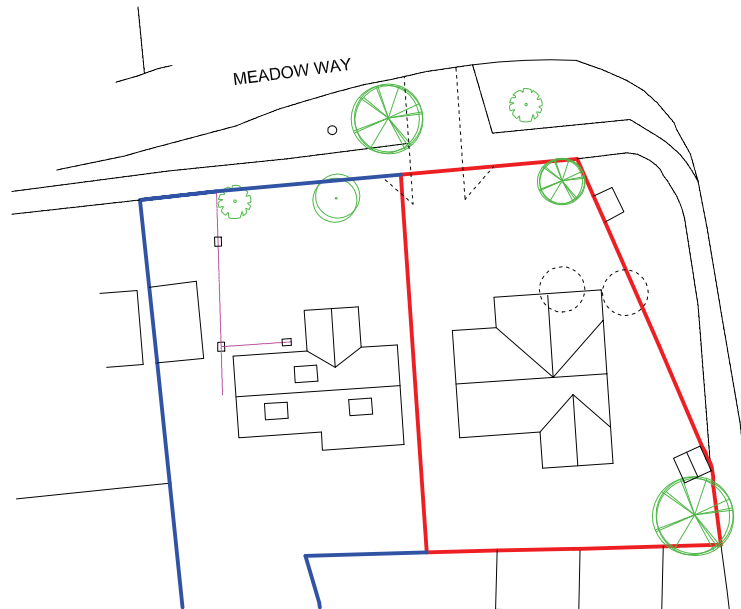

EXISTING ROOF PLAN

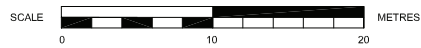

PROPOSED ROOF PLAN

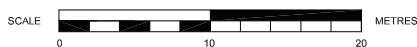

SUSSEX BUILDING CONSULTANCY LIMITED

31 MEADOW WAY, WESTERGATE,
CHICHESTER.

SCALE - 1/500 REV - C DATE - 08/06/2011

SBCL

3 NORTHCOTE ROAD
BOGNOR REGIS
PO21 5LZ

TEL/FAX - (01243) 861379