


EXISTING PUBLIC SEWER GREATER THAN 3.00 METRES FROM PROPOSAL AND THEREFORE DOES NOT REQUIRE PERMISSION FROM SOUTHERN WATER.


Existing 225mm ϕ sewer

Carry out foundations adjacent to neighbour's garage in max. 1500mm long lengths connected together with 6No [3 top and 3 bottom] 12mm reinforcement rods.

Agreement with neighbour to be made to overhang eaves.

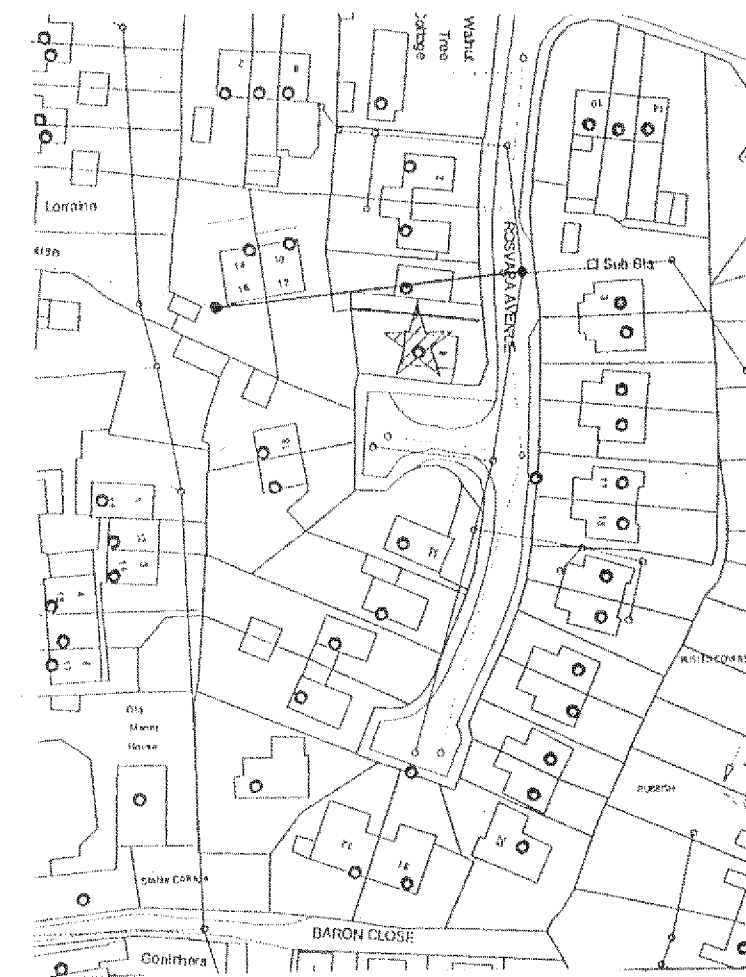

sewer plan

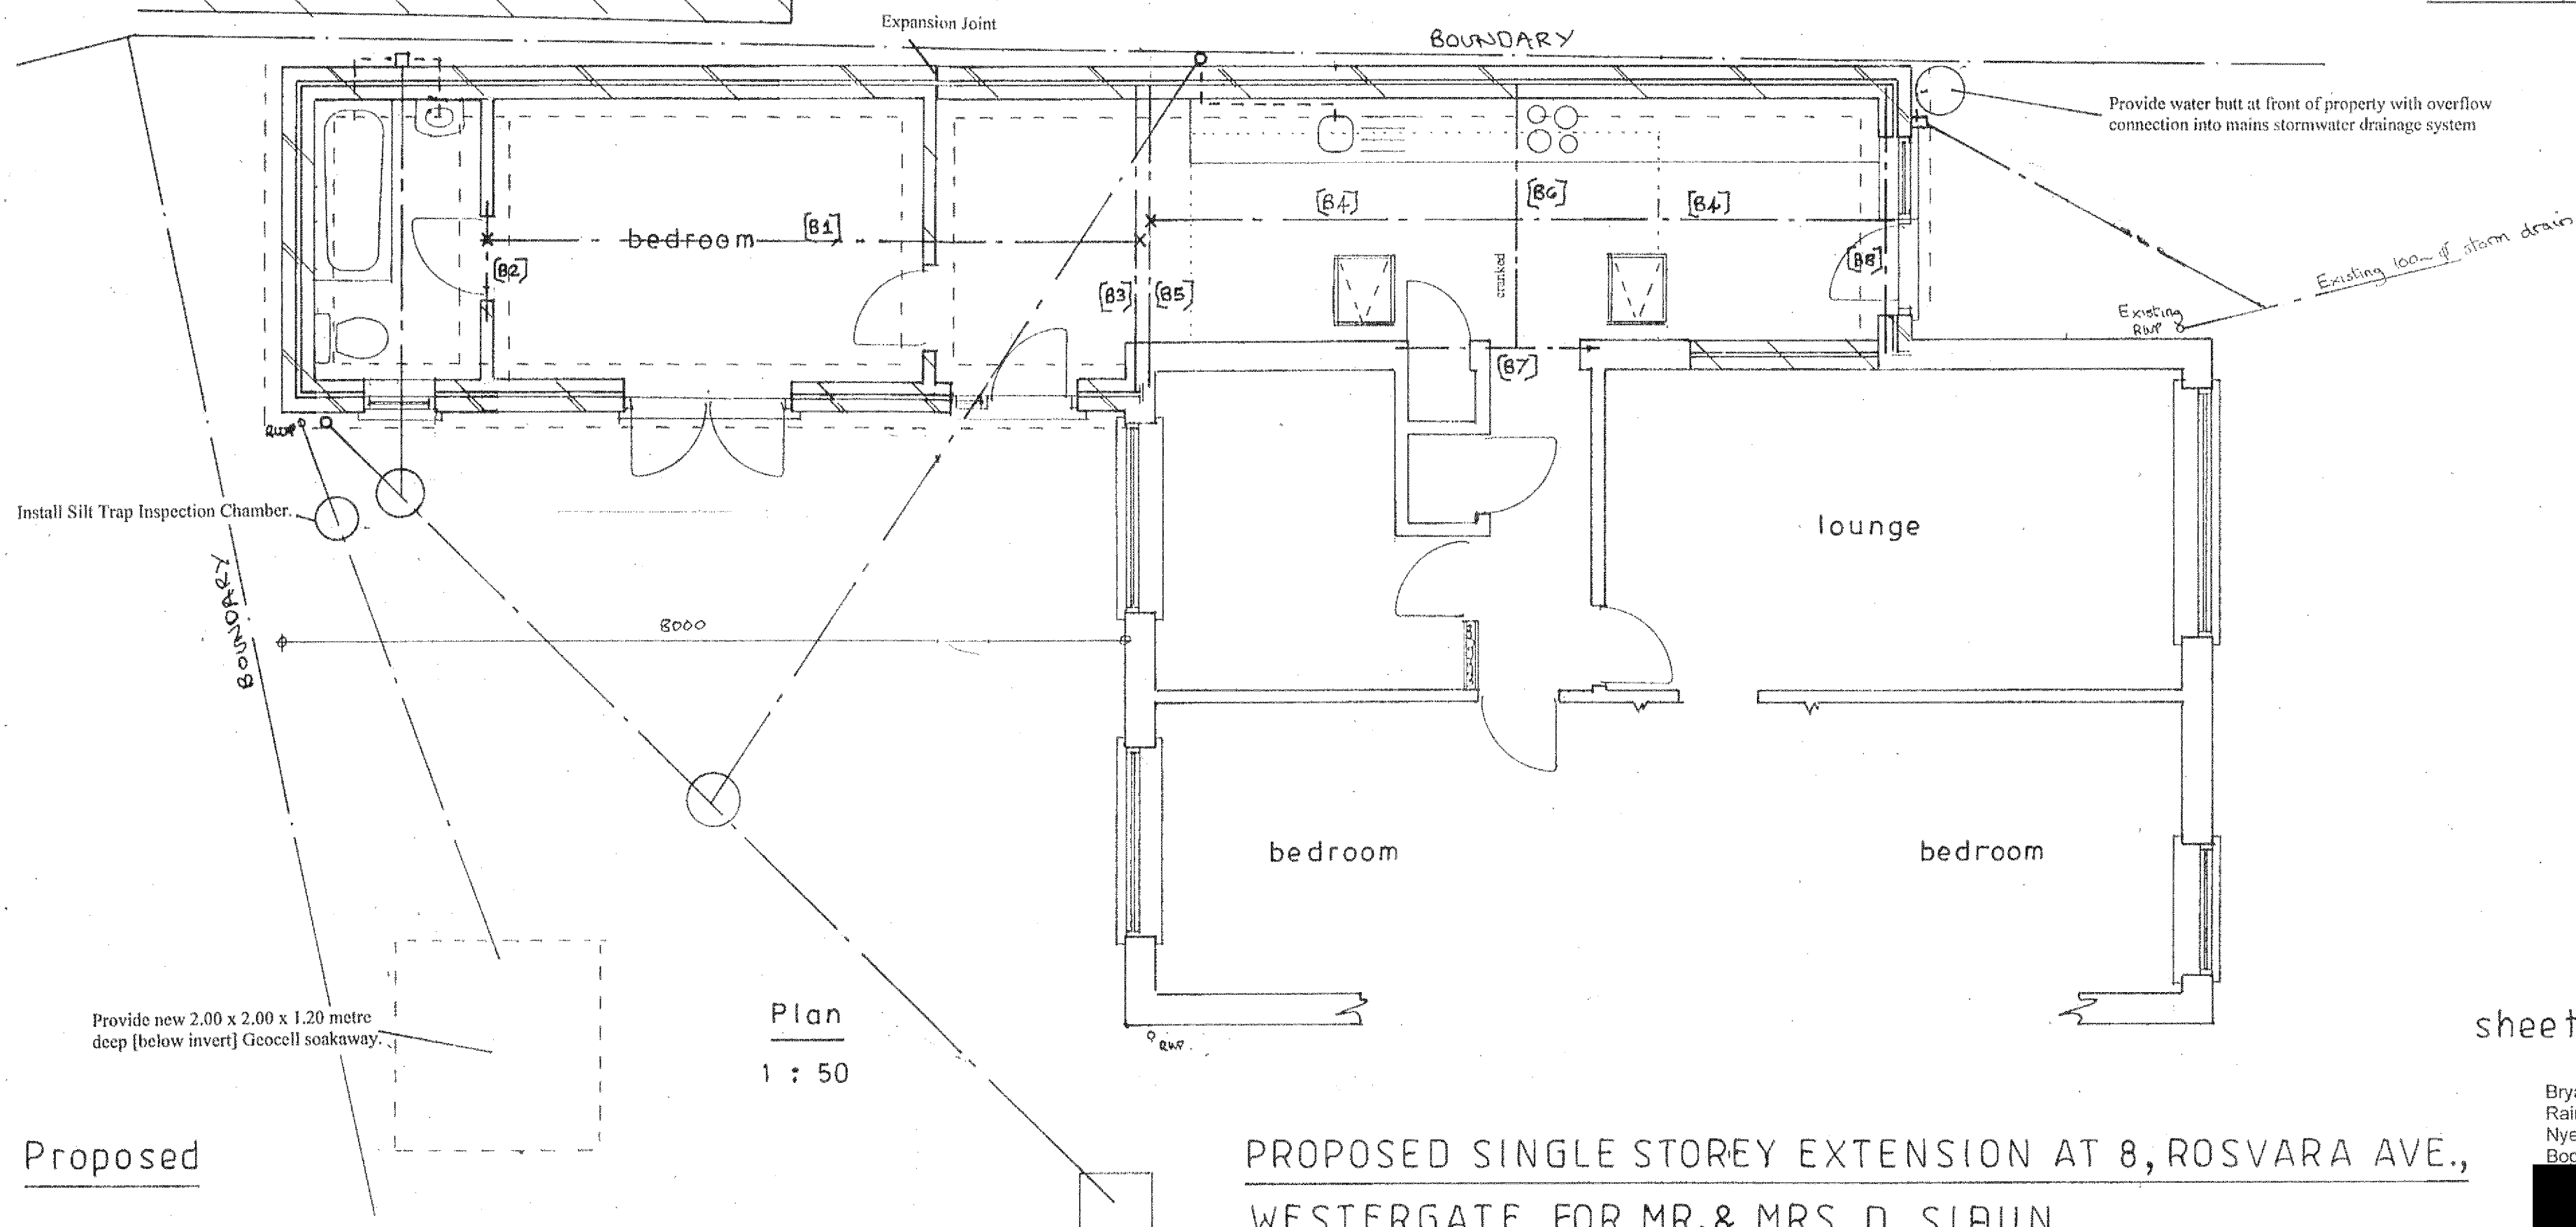

sheet 1 c of 3

PROPOSED SINGLE STOREY EXTENSION AT 8, ROSVARA AVE.,
WESTERGATE FOR MR. & MRS. D. SIDUN.

Bryan Butcher
Rainbow Cottage
Nyetimber Lane
Bognor Regis PO21 3JX
www.bryanbutcher.com