



Section A-A

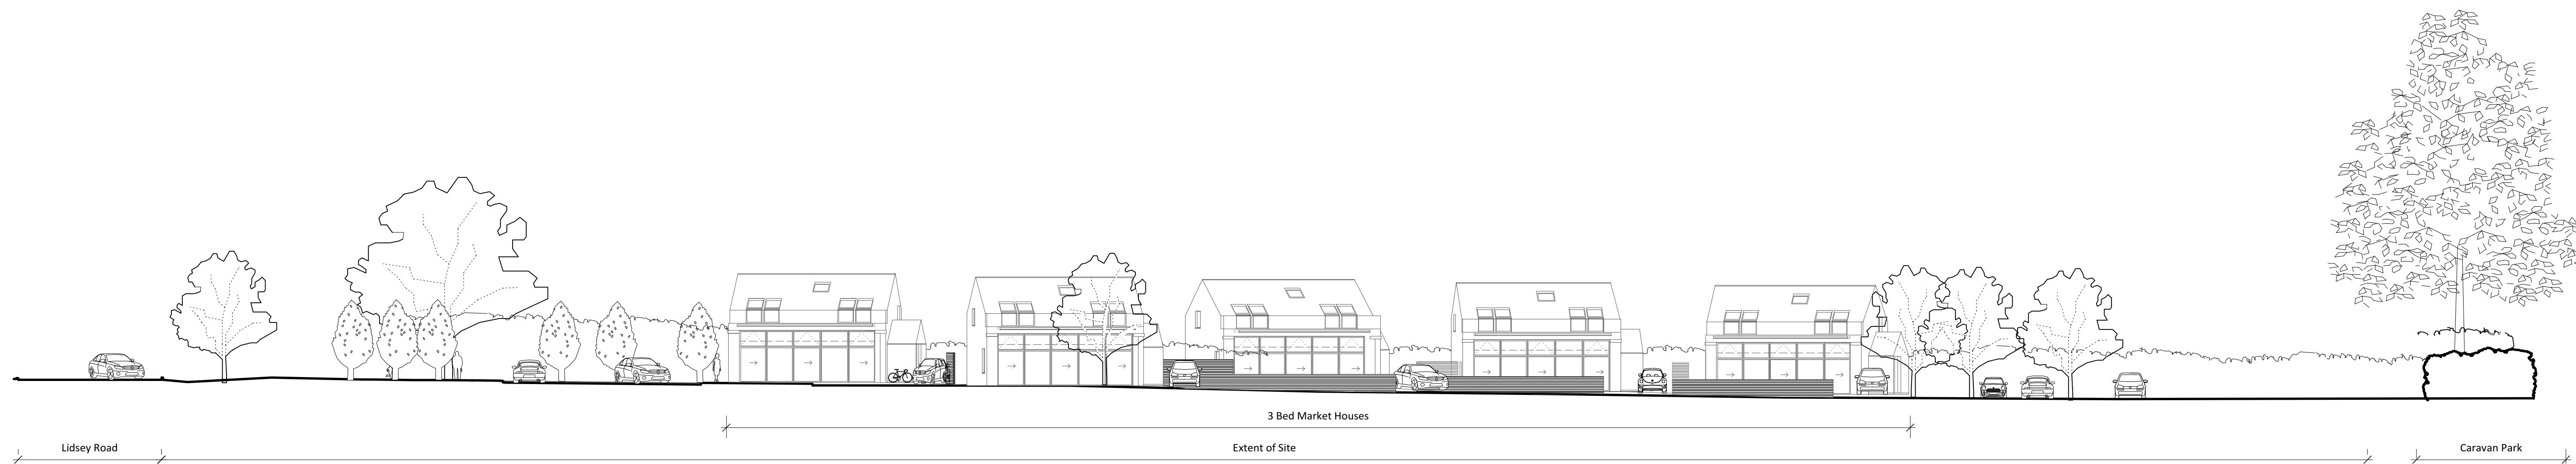

Section C-C

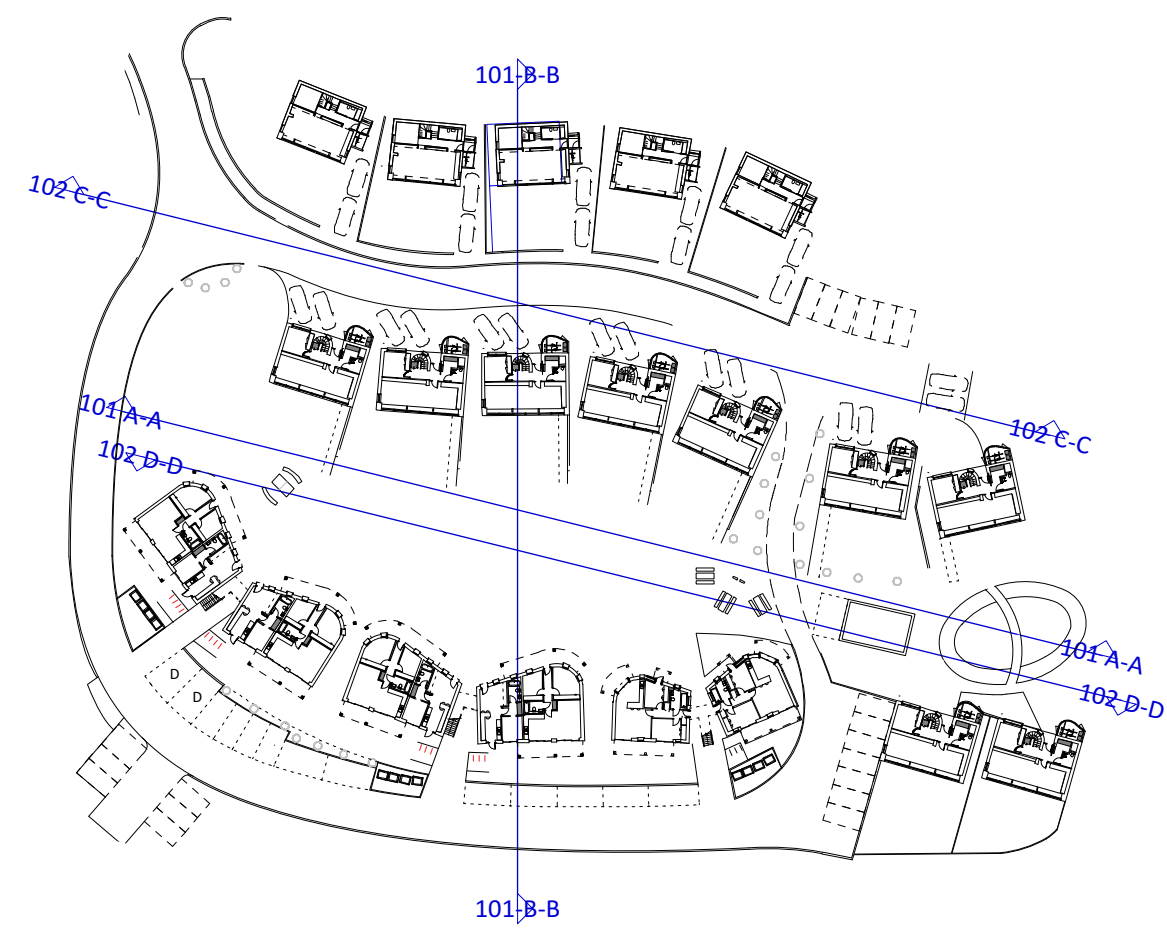

Key for sections

Disclaimer:

This drawing is the copyright of Zinzan Stickland Thomas Architects Ltd. (ZSTa Ltd.) and may not be reproduced or used except by written permission.

Figured dimensions to have precedence over scaling. Check all site dimensions prior to fabrication. Refer any discrepancies found to ZSTa.

Revisions:

Revisions:			Checked
A	15/03/2018	issued to planning	▼ **

Dwg No. 1428-P-102 RevA

Drawing Title Section A-A & C - C
Address Land at Woodgate, Westergate
Client T & S Johnson
Scale 1:200@A1
Stage Planning
Drawn by mj
Checked by sd

1:200 2m 4 6 8 10 12



Zinzan Stickland Thomas Architects Ltd.
3 dorset place, brighton BN2 1ST
e: studio@zsta.co.uk, t: 01273 964051
Company registered in England No. 07959806
www.zsta.co.uk