


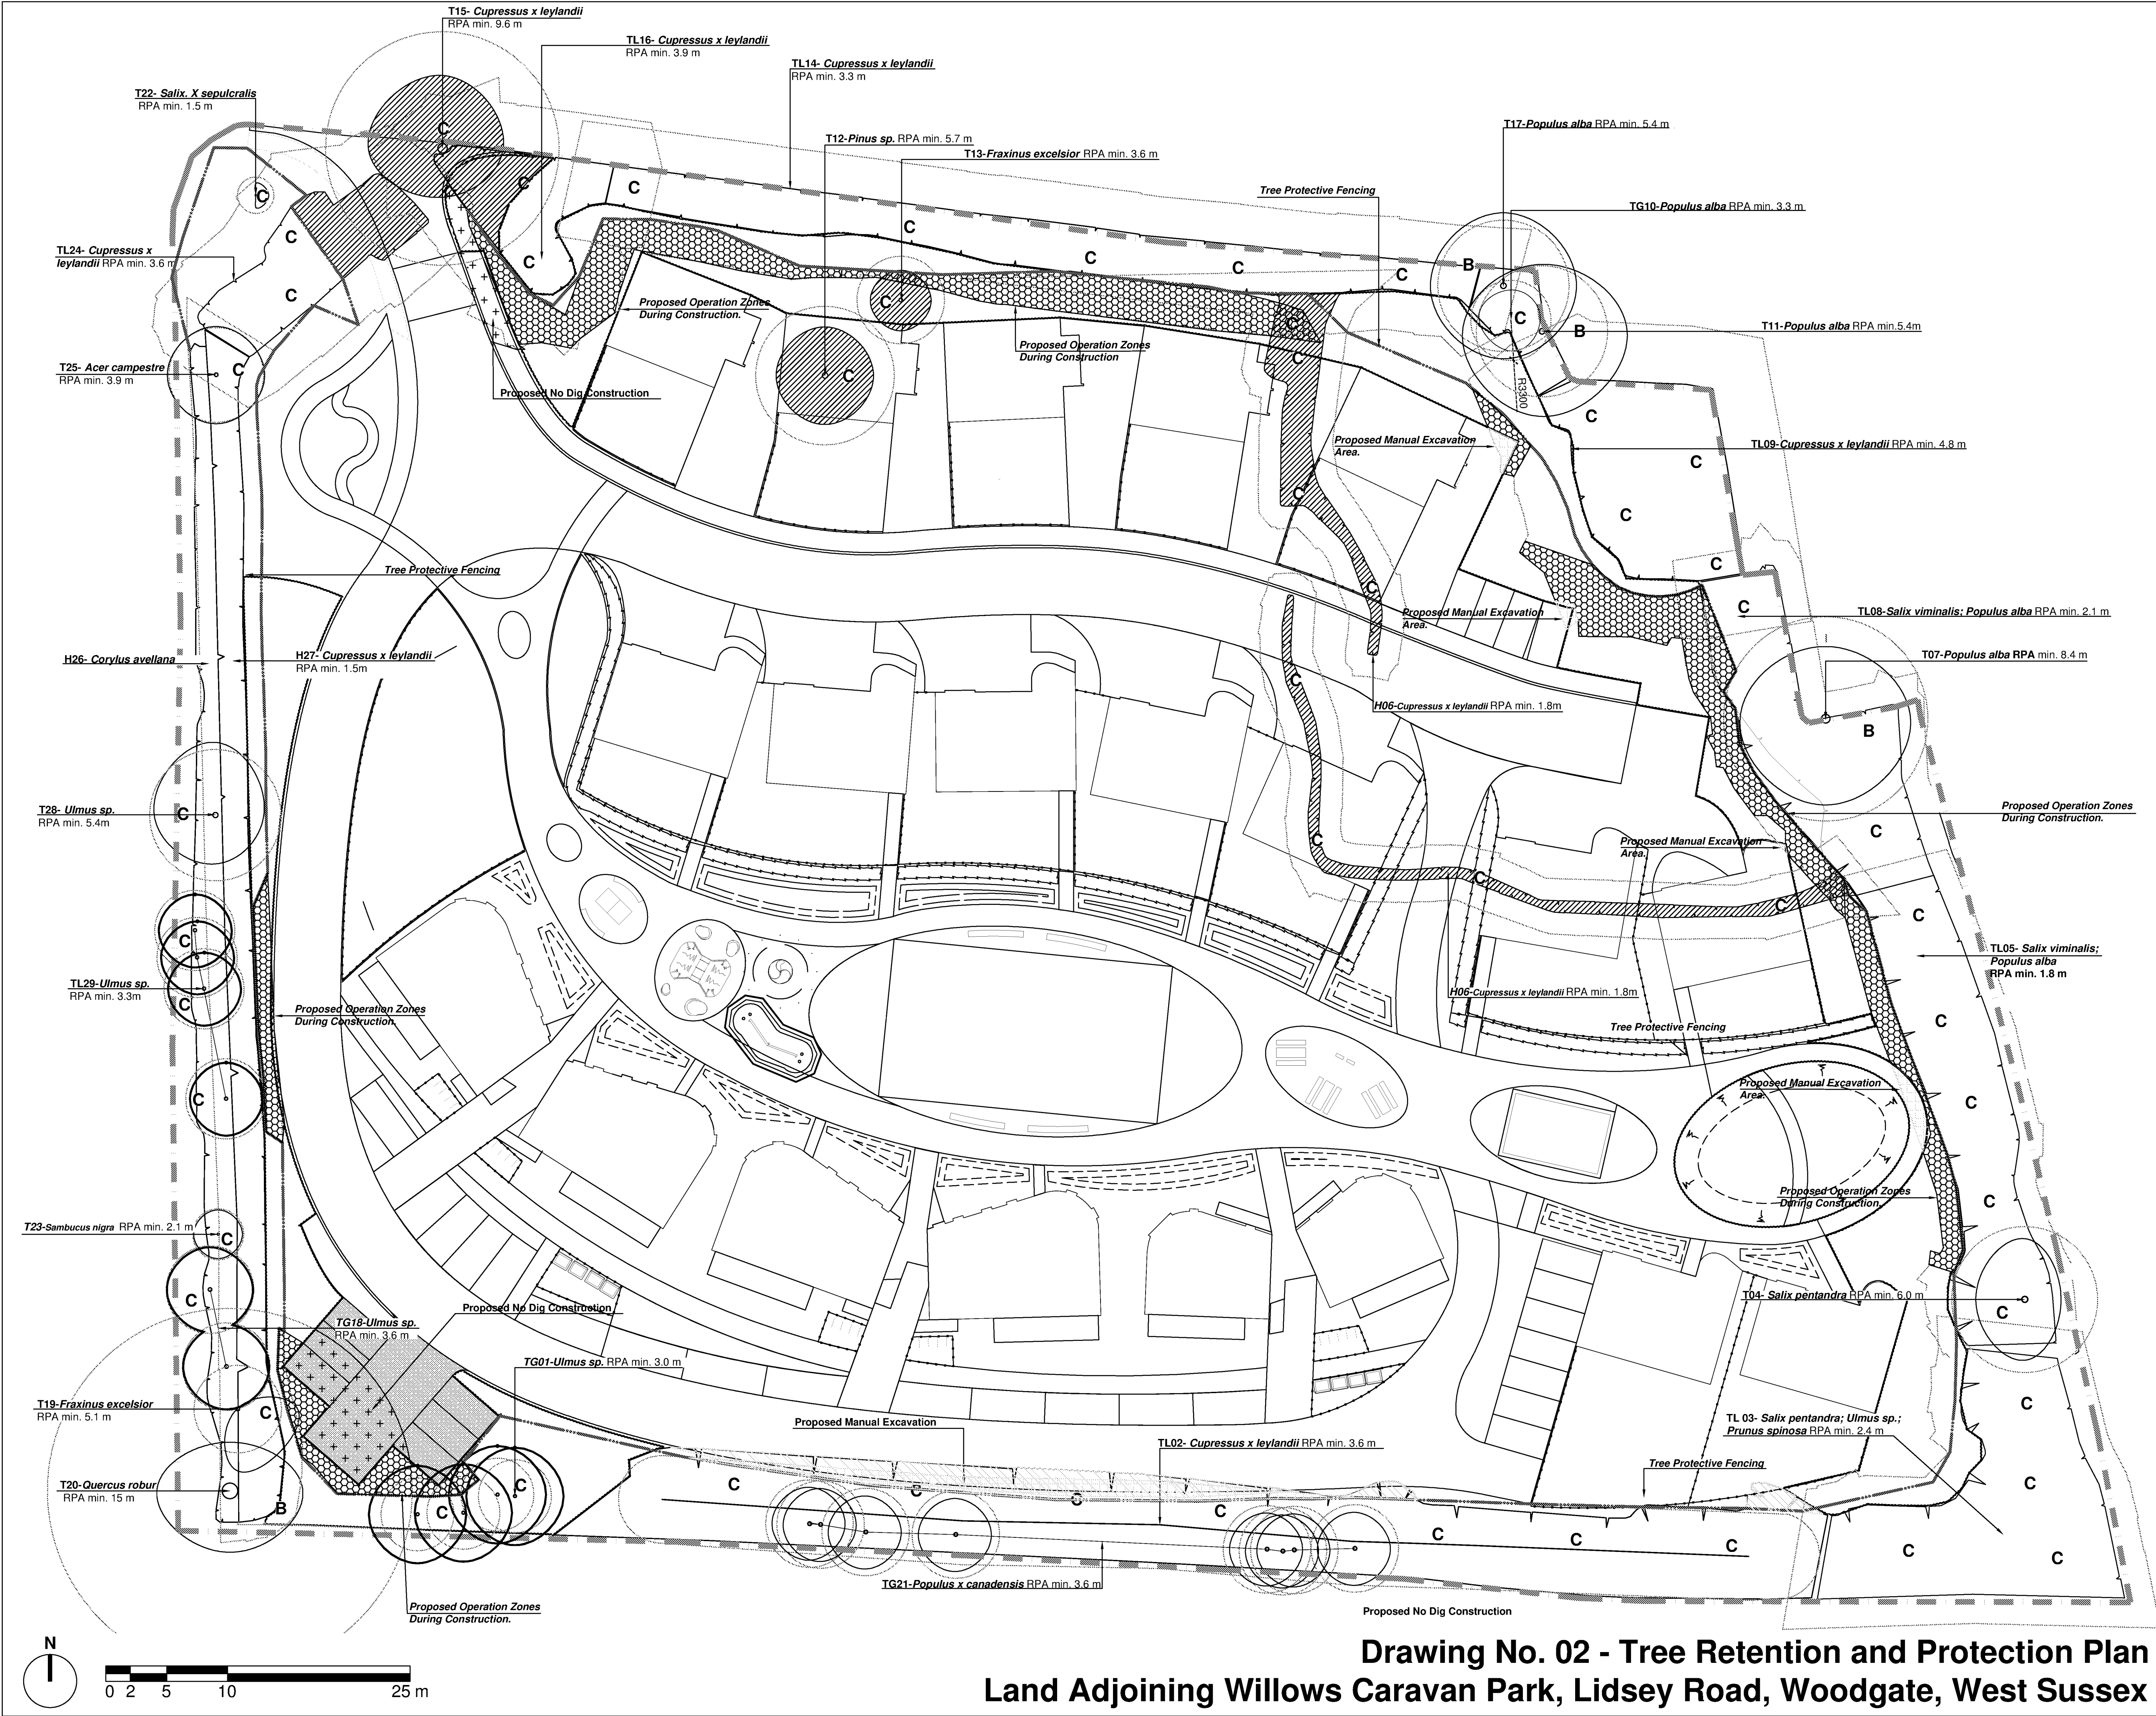

Legend

Site Survey Boundary.

Tree/ Tree Group/ Tree Line/ Hedge Identification Label

Tree Root Protection Areas
Tree Root Protection Areas calculated and specified in accordance with BS 5837:2012 - 'Trees in Relation to Design, Demolition and Construction'.

Category A Trees
Trees of High Quality and Value.

Category B Trees
Trees of Moderate Quality and Value.

Category C Trees
Trees of Low Quality and Value.

Category U Trees
Trees unsuitable for retention.

Category C Hedgerows
Hedgerows of Low Quality and Value.

Proposed Manual Excavation Area.

Proposed No Dig Construction Area.

Proposed Operation Zones During Construction.

Proposed Tree and Hedge Surgery Works
Existing trees to have crown reduction prior to protection measures being implemented. Tree Surgery operations to be in accordance with BS3998:2010 - 'Tree Works - Recommendations'.

Tree Protective Fencing
All Tree Protection and Tree Protective Fencing to be in accordance with BS 5837:2012 - 'Trees in Relation to Design, Demolition and Construction - Recommendations'. Tree Protective Fencing - to be 2.0 metres height. 'Heras' Welded Wire Mesh Fencing secured to a scaffolding framework, set into the existing ground, and positioned to the outside edge of the existing Tree Root Protection Area, or as specified.

Existing Trees and Hedges to be Removed
Trees and Shrubs Recommended for Removal from Site Prior to Tree Protection Works / Measures.

Notes:

1. Drawing to be viewed in colour
(Refer to LLD1198-ARB-SCH-001-Existing Tree Schedule)

PLANNING ISSUE

Rev	Description	Date	Initials
01	Planning Issue	23.02.18	GS
00	Planning Issue	15.09.17	GS

LIZARD
Landscape Design and Ecology

The Old Bank, 34 South Street, Tarring, Worthing, West Sussex, BN14 7LH
T: 01903 216633 E: lizard.landscape@btconnect.com W: lizardlandscapeecology.com

Project Title and Location

Land Adjoining Willows Caravan Park

Client

Stiles Harold Williams Partnership LLP

Drawing Title

Tree Retention and Protection Plan

Scale

1:250@A1

Drawn

GS

Approved

JJ

Date

15.09.2017

Drawing No

LLD1198-ARB-DWG-002

CAD Filename

LLD1198-ARB-DWG-002

Revision

01

Drawing No. 02 - Tree Retention and Protection Plan
Land Adjoining Willows Caravan Park, Lidsey Road, Woodgate, West Sussex