


DRAINAGE - IMPERMEABLE AREAS (m²)

AREA 1 (PLOT 1)	-	182.5
AREA 2 (PLOT 2)	-	228.0
AREA 3 (PLOT 3)	-	167.3
AREA 4 (PLOT 4)	-	62.7
AREA 5 (PLOT 5)	-	159.6
AREA 6 (PLOT 6)	-	147.7
AREA 6A (PARKING)	-	204.3
AREA 7 (PLOT 7)	-	149.7
AREA 8 (PLOT 8)	-	149.2
AREA 9 (PLOT 9)	-	149.7
AREA 10 (PLOT 10)	-	239.3
AREA 11 (PLOT 11)	-	167.3
AREA 12 (PLOT 12)	-	169.2
AREA 13 (PLOT 13)	-	170.5
AREA 14 (PLOT 14)	-	72.7
AREA 15 (PLOT 14)	-	86.8
AREA 16 (ROAD)	-	701.3
POND	-	397.0

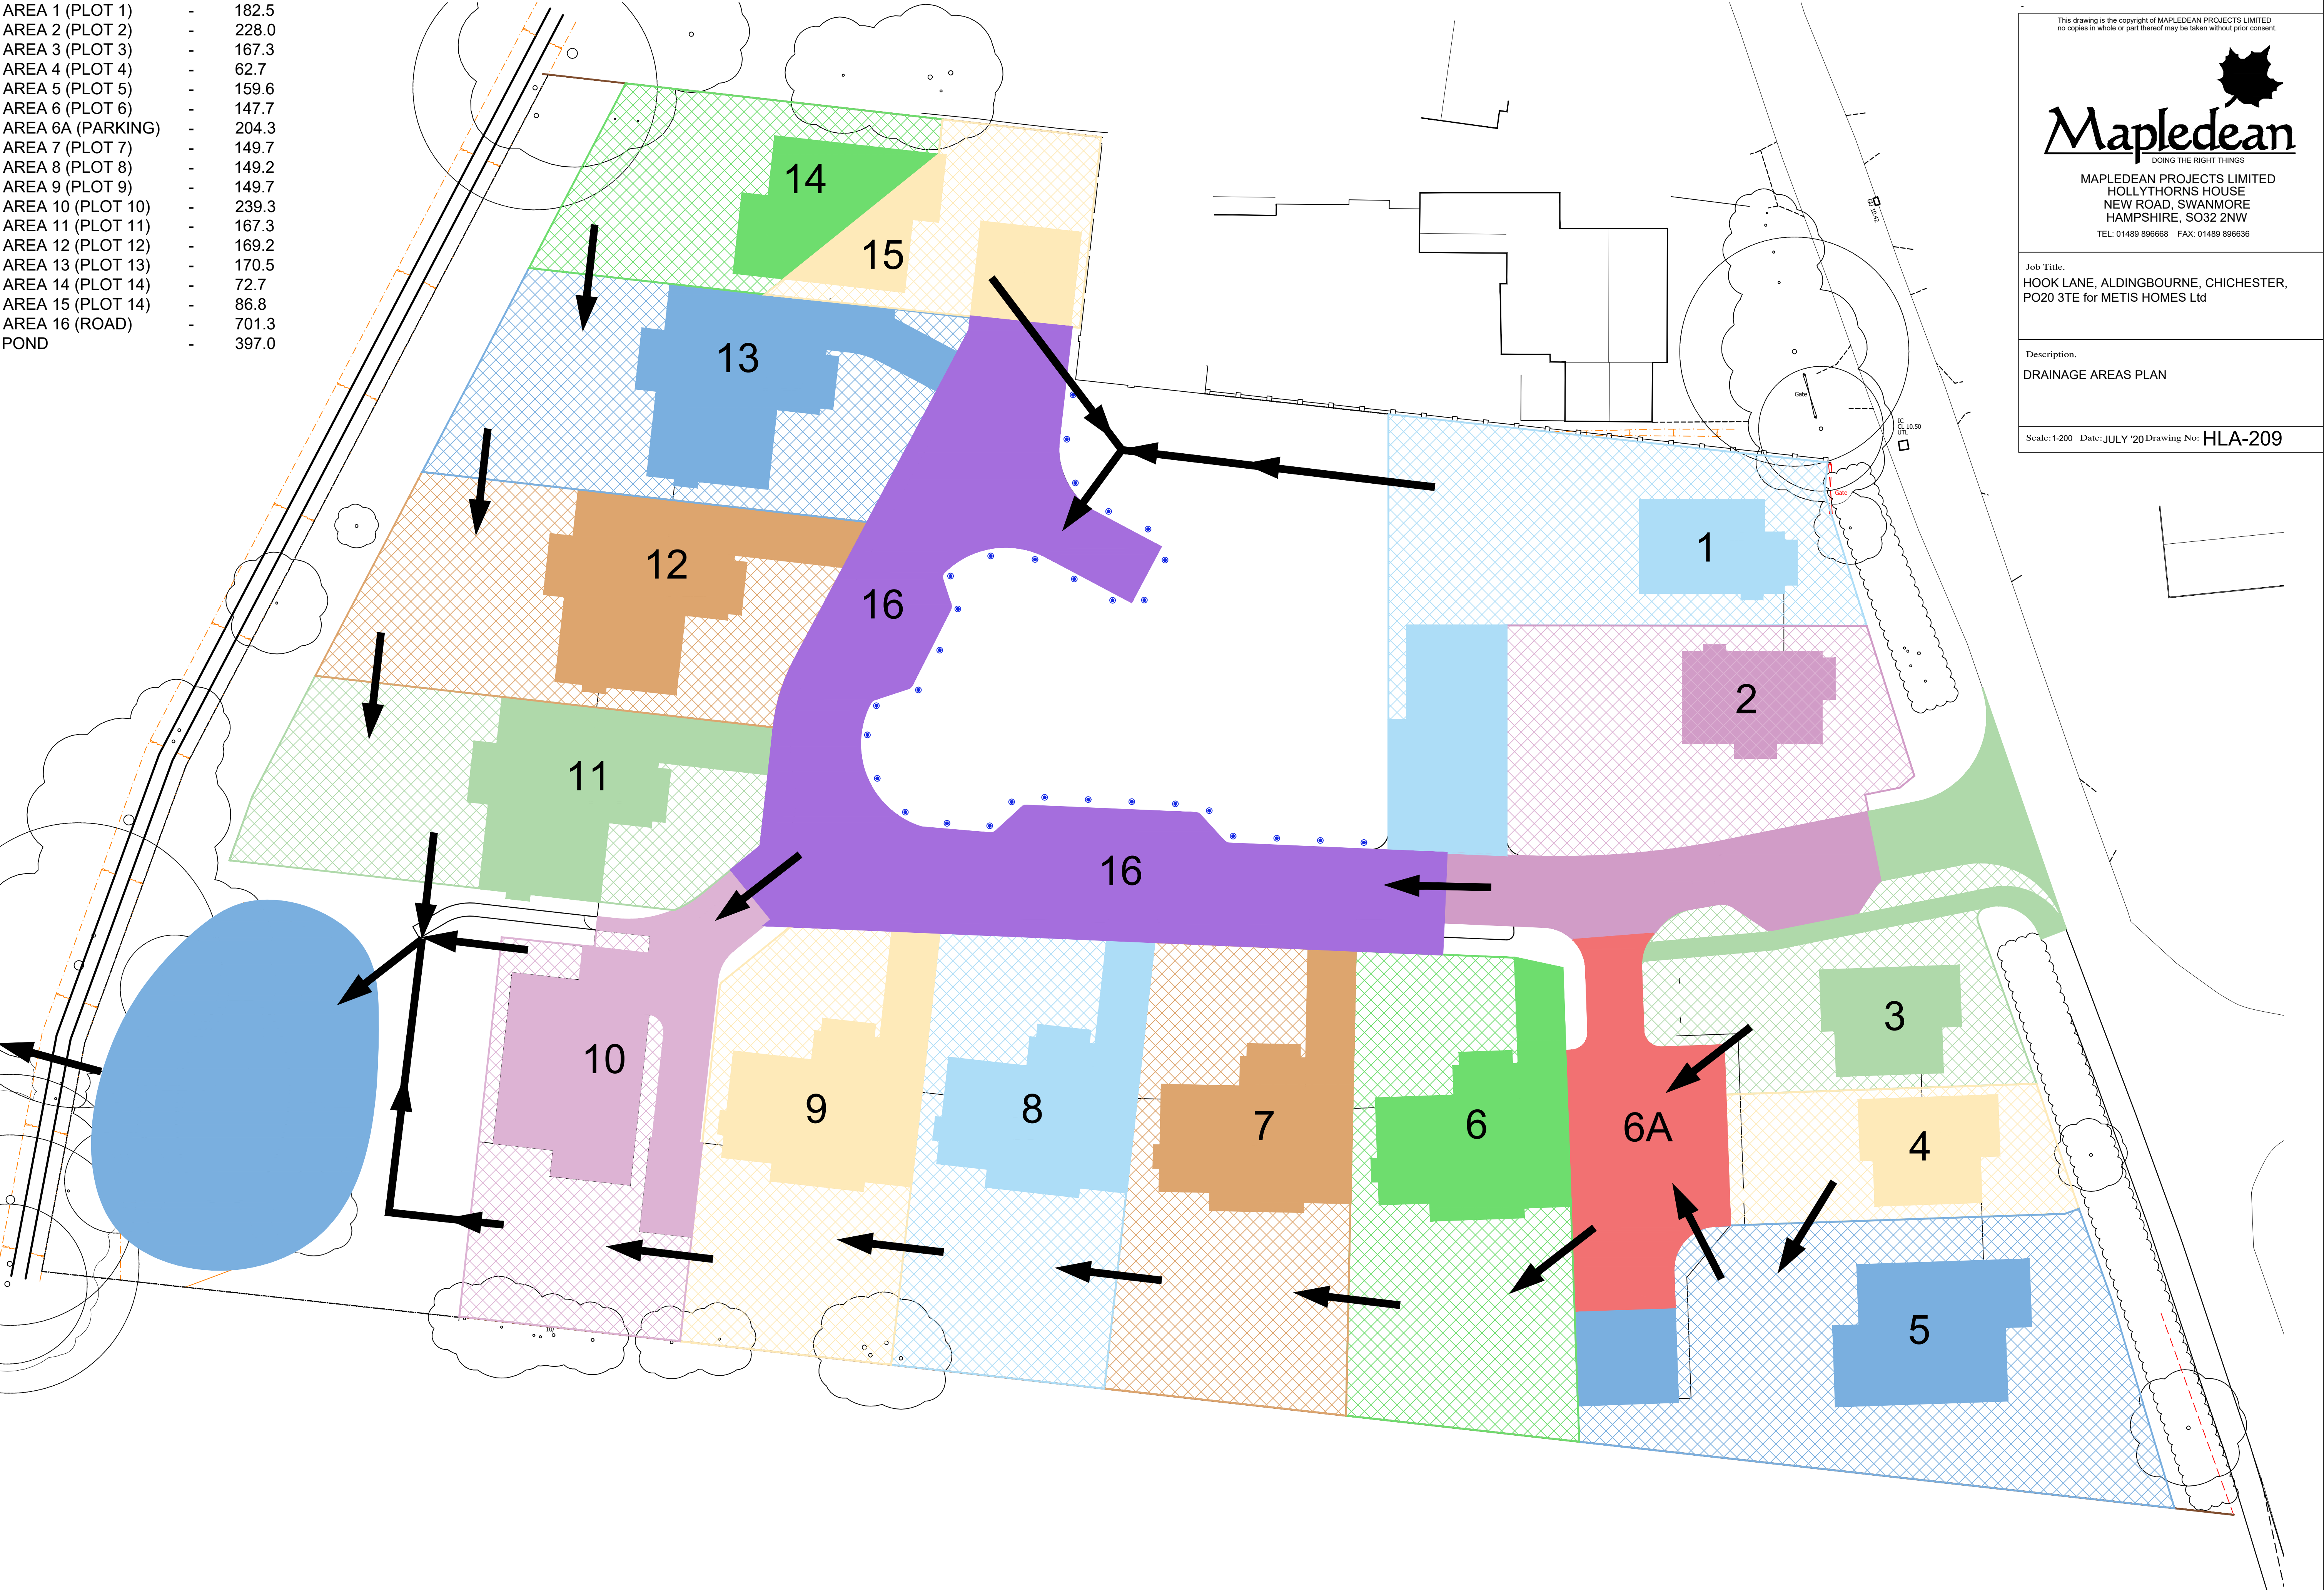

This drawing is the copyright of MAPLEDEAN PROJECTS LIMITED
no copies in whole or part thereof may be taken without prior consent.

Mapledean
DOING THE RIGHT THINGS

MAPLEDEAN PROJECTS LIMITED
HOLLYTHORNS HOUSE
NEW ROAD, SWANMORE
HAMPSHIRE, SO32 2NW
TEL: 01489 896668 FAX: 01489 896636

Job Title:
HOOK LANE, ALDINGBOURNE, CHICHESTER,
PO20 3TE for METIS HOMES Ltd

Description:
DRAINAGE AREAS PLAN

Scale: 1:200 Date: JULY '20 Drawing No: HLA-209