





SOUTH ELEVATION (Front)

New external windows and doors to be white upvc framed items to match existing.

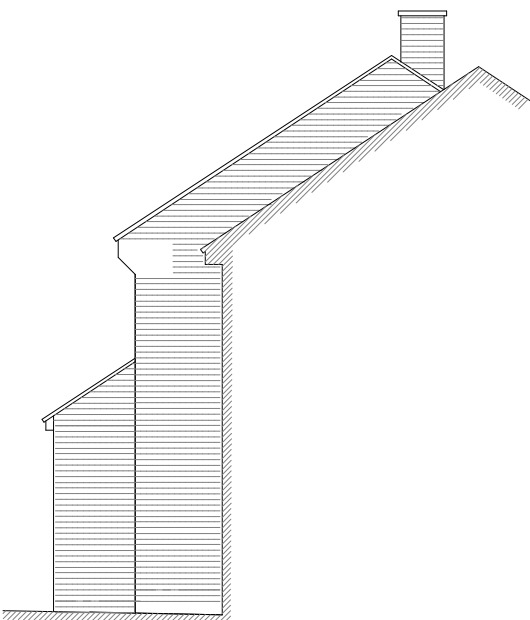

EAST ELEVATION (Side)

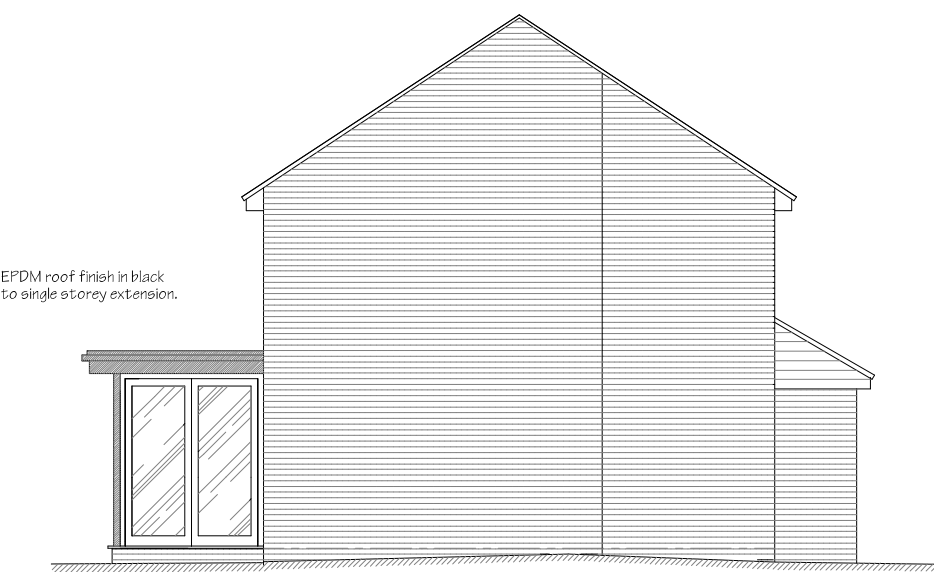

EPDM roof finish in black to single storey extension.


WEST ELEVATION (Side)



Profiled roof tiles to match existing.


NORTH ELEVATION (Rear)

Facing brickwork to match existing.

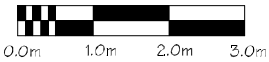

Scale 1/100 @ A3

Revision B East elevation May 21

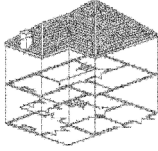© Copyright ALL DIMENSIONS TO BE CHECKED ON SITE Scale 1/100 Date April 21 Drg. No. GO/21/006	Drawing Title Proposed Elevations	ARCHITECTURAL DESIGN  Saxon End Bordean Petersfield Hampshire GU32 1EP
	Client Mr S Goring 31 Barnett Close, Eastergate	