


- ## RESIDUAL HAZARDS

1. Buried services. Contractor to refer to record drawings and use CAT to locate existing services.
2. Working in live traffic. Contractor to ensure traffic management is designed, erected and maintained to protect the workforce and the public.
3. Working adjacent to existing watercourse. Contractor to ensure existing watercourse is protected from construction detritus and barrier off to protect the workforce if required.

It is assumed that all works will be carried out by a competent contractor working, where appropriate, to an approved risk assessment and method statement

(Scale 1:20)

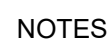

- HEADWALL C
(Scale 1:20)



Rev.	Amendments	Date
------	------------	------

[illegible]

Drawing Status **FOR APPROVAL**

Client	Thakeham Client Limited
--------	-------------------------

Project	Land at Lidsey Road, Woodgate, West Sussex
---------	---

Drawing Title
Existing Watercourse Alterations
Construction Details

Scale NTS	Date Apr' 2020	Drawn By LDF	Checked By MJA
--------------	-------------------	-----------------	-------------------

Drawing No. **D1757-17-31**

[illegible]