


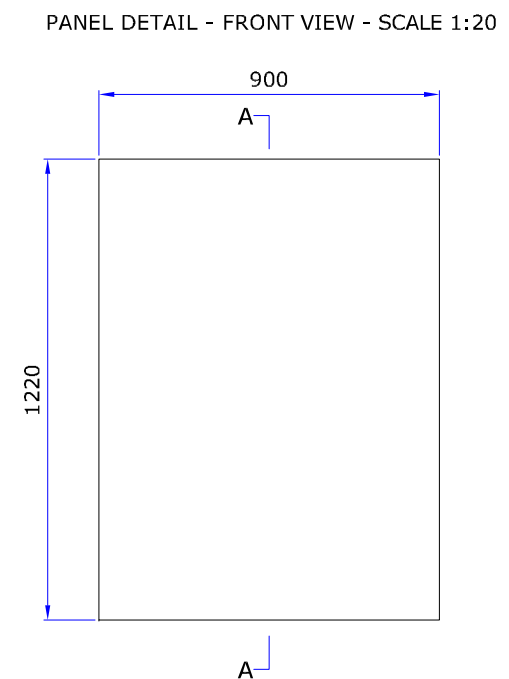
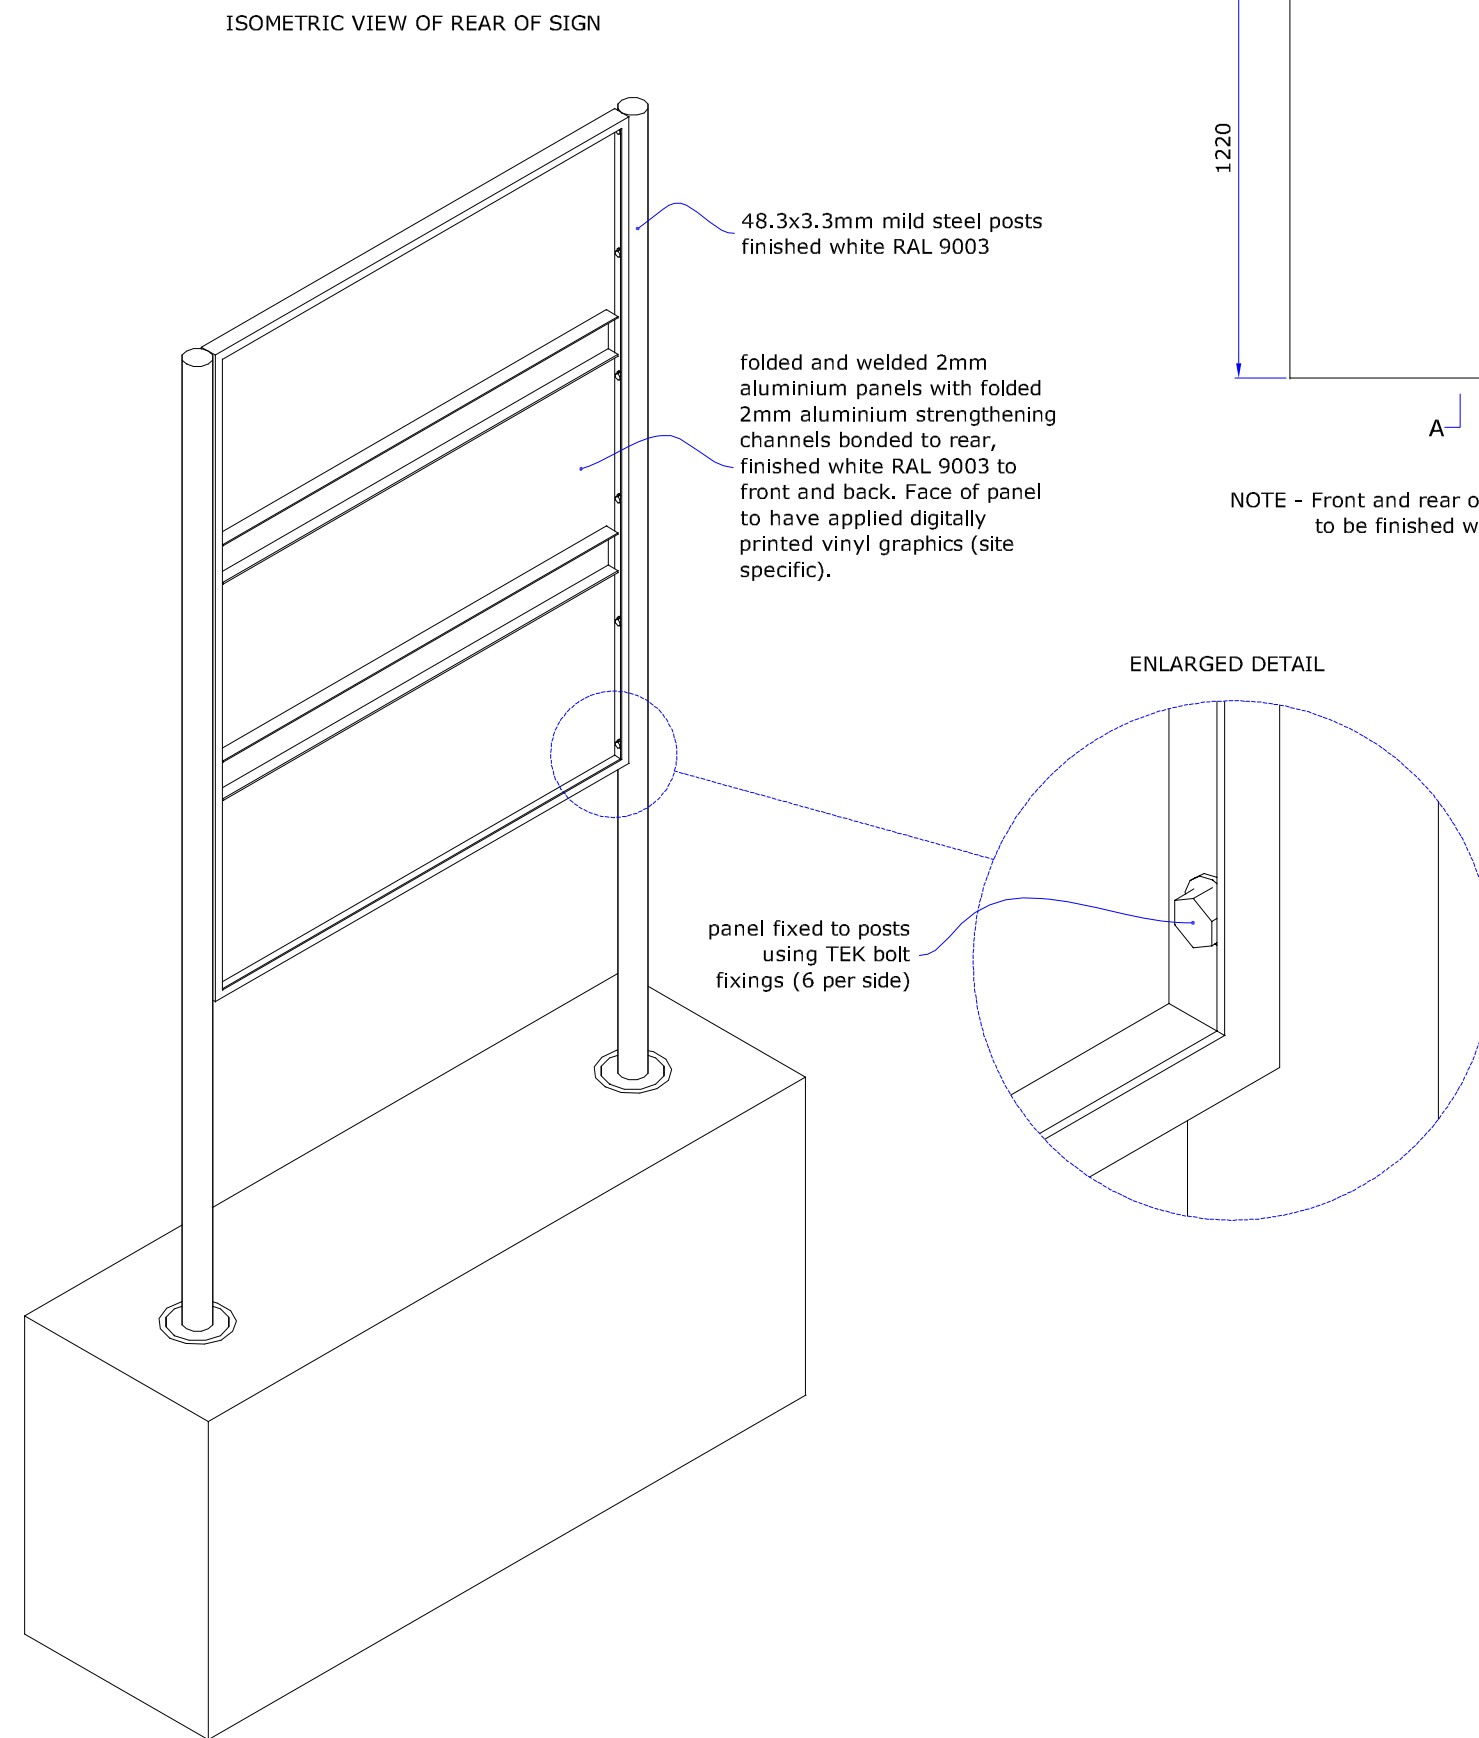
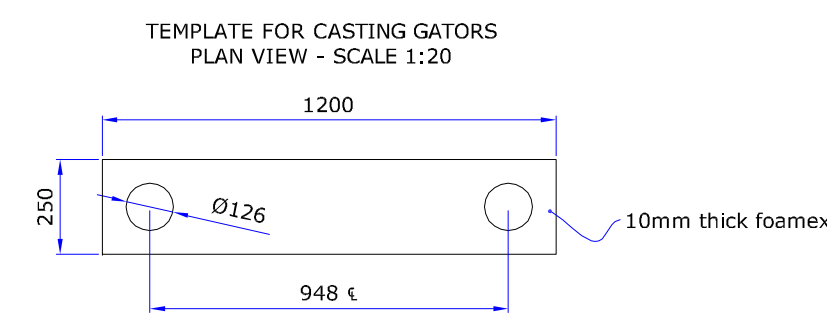
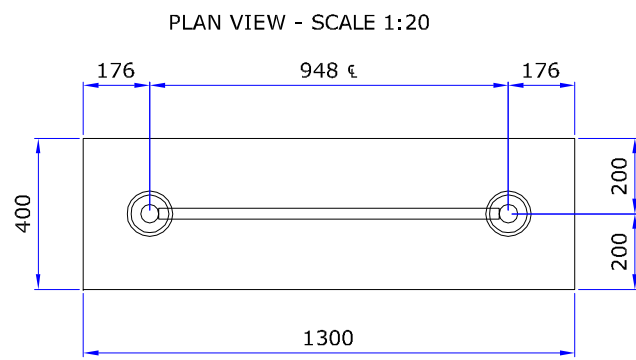


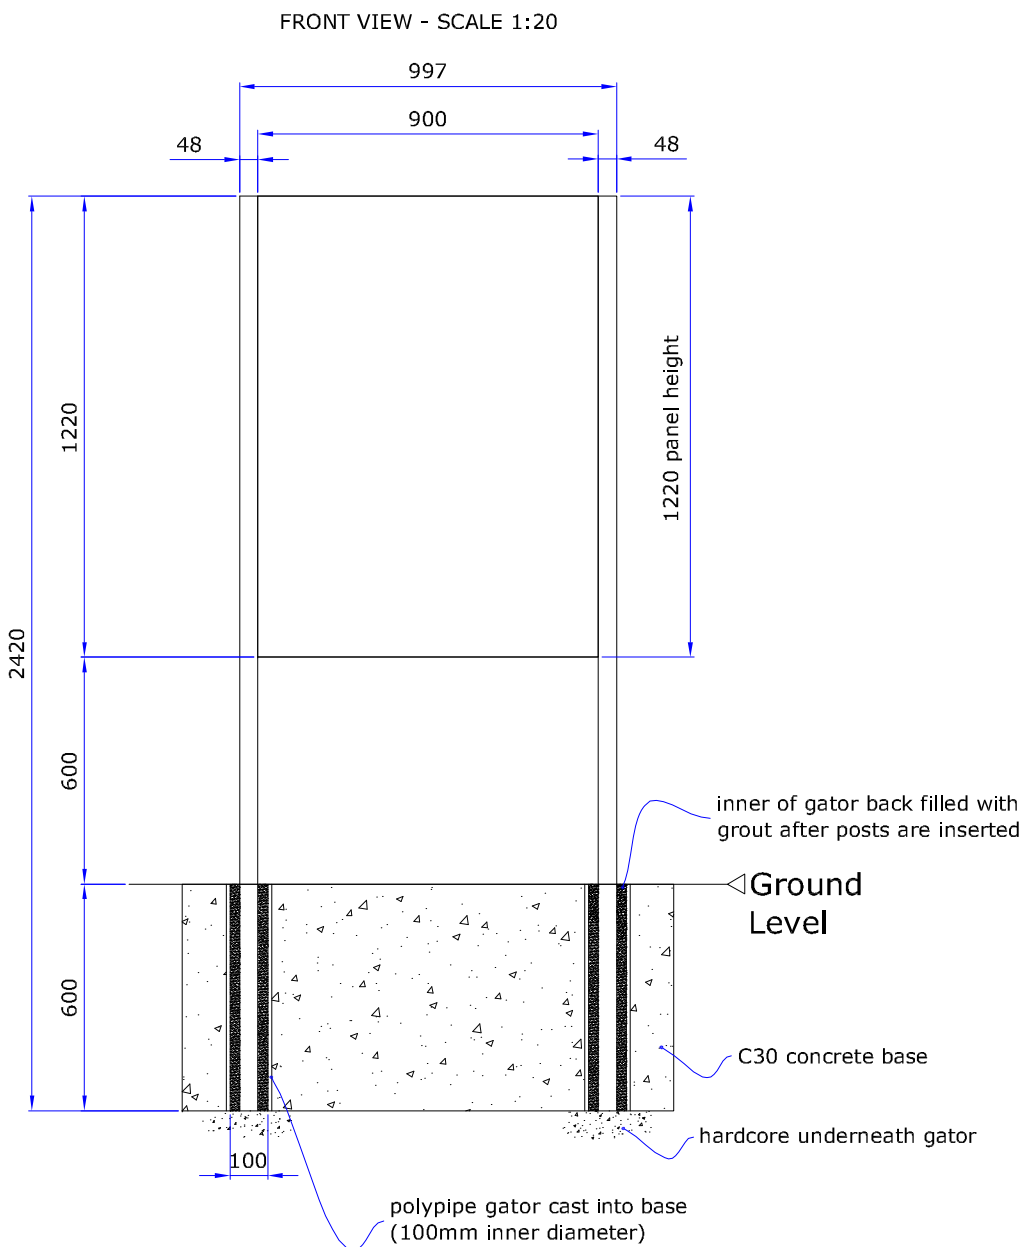

NOTE - Front and rear of panel and channels to be finished white RAL 9003

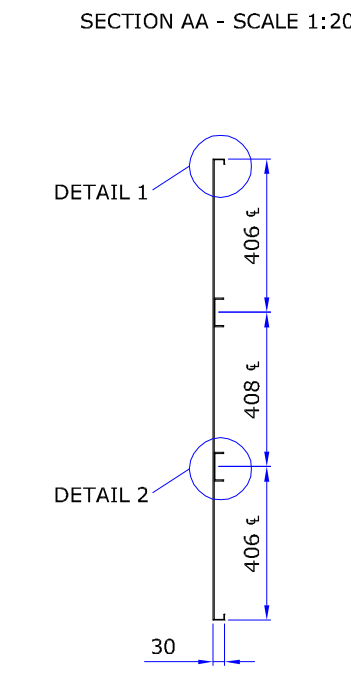

DETAIL 1 - SCALE 1:2

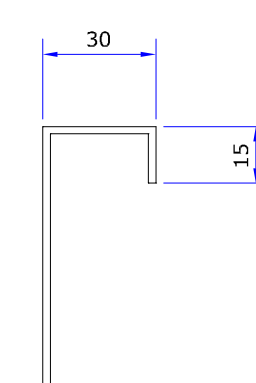

DETAIL 2 - SCALE 1:2

