


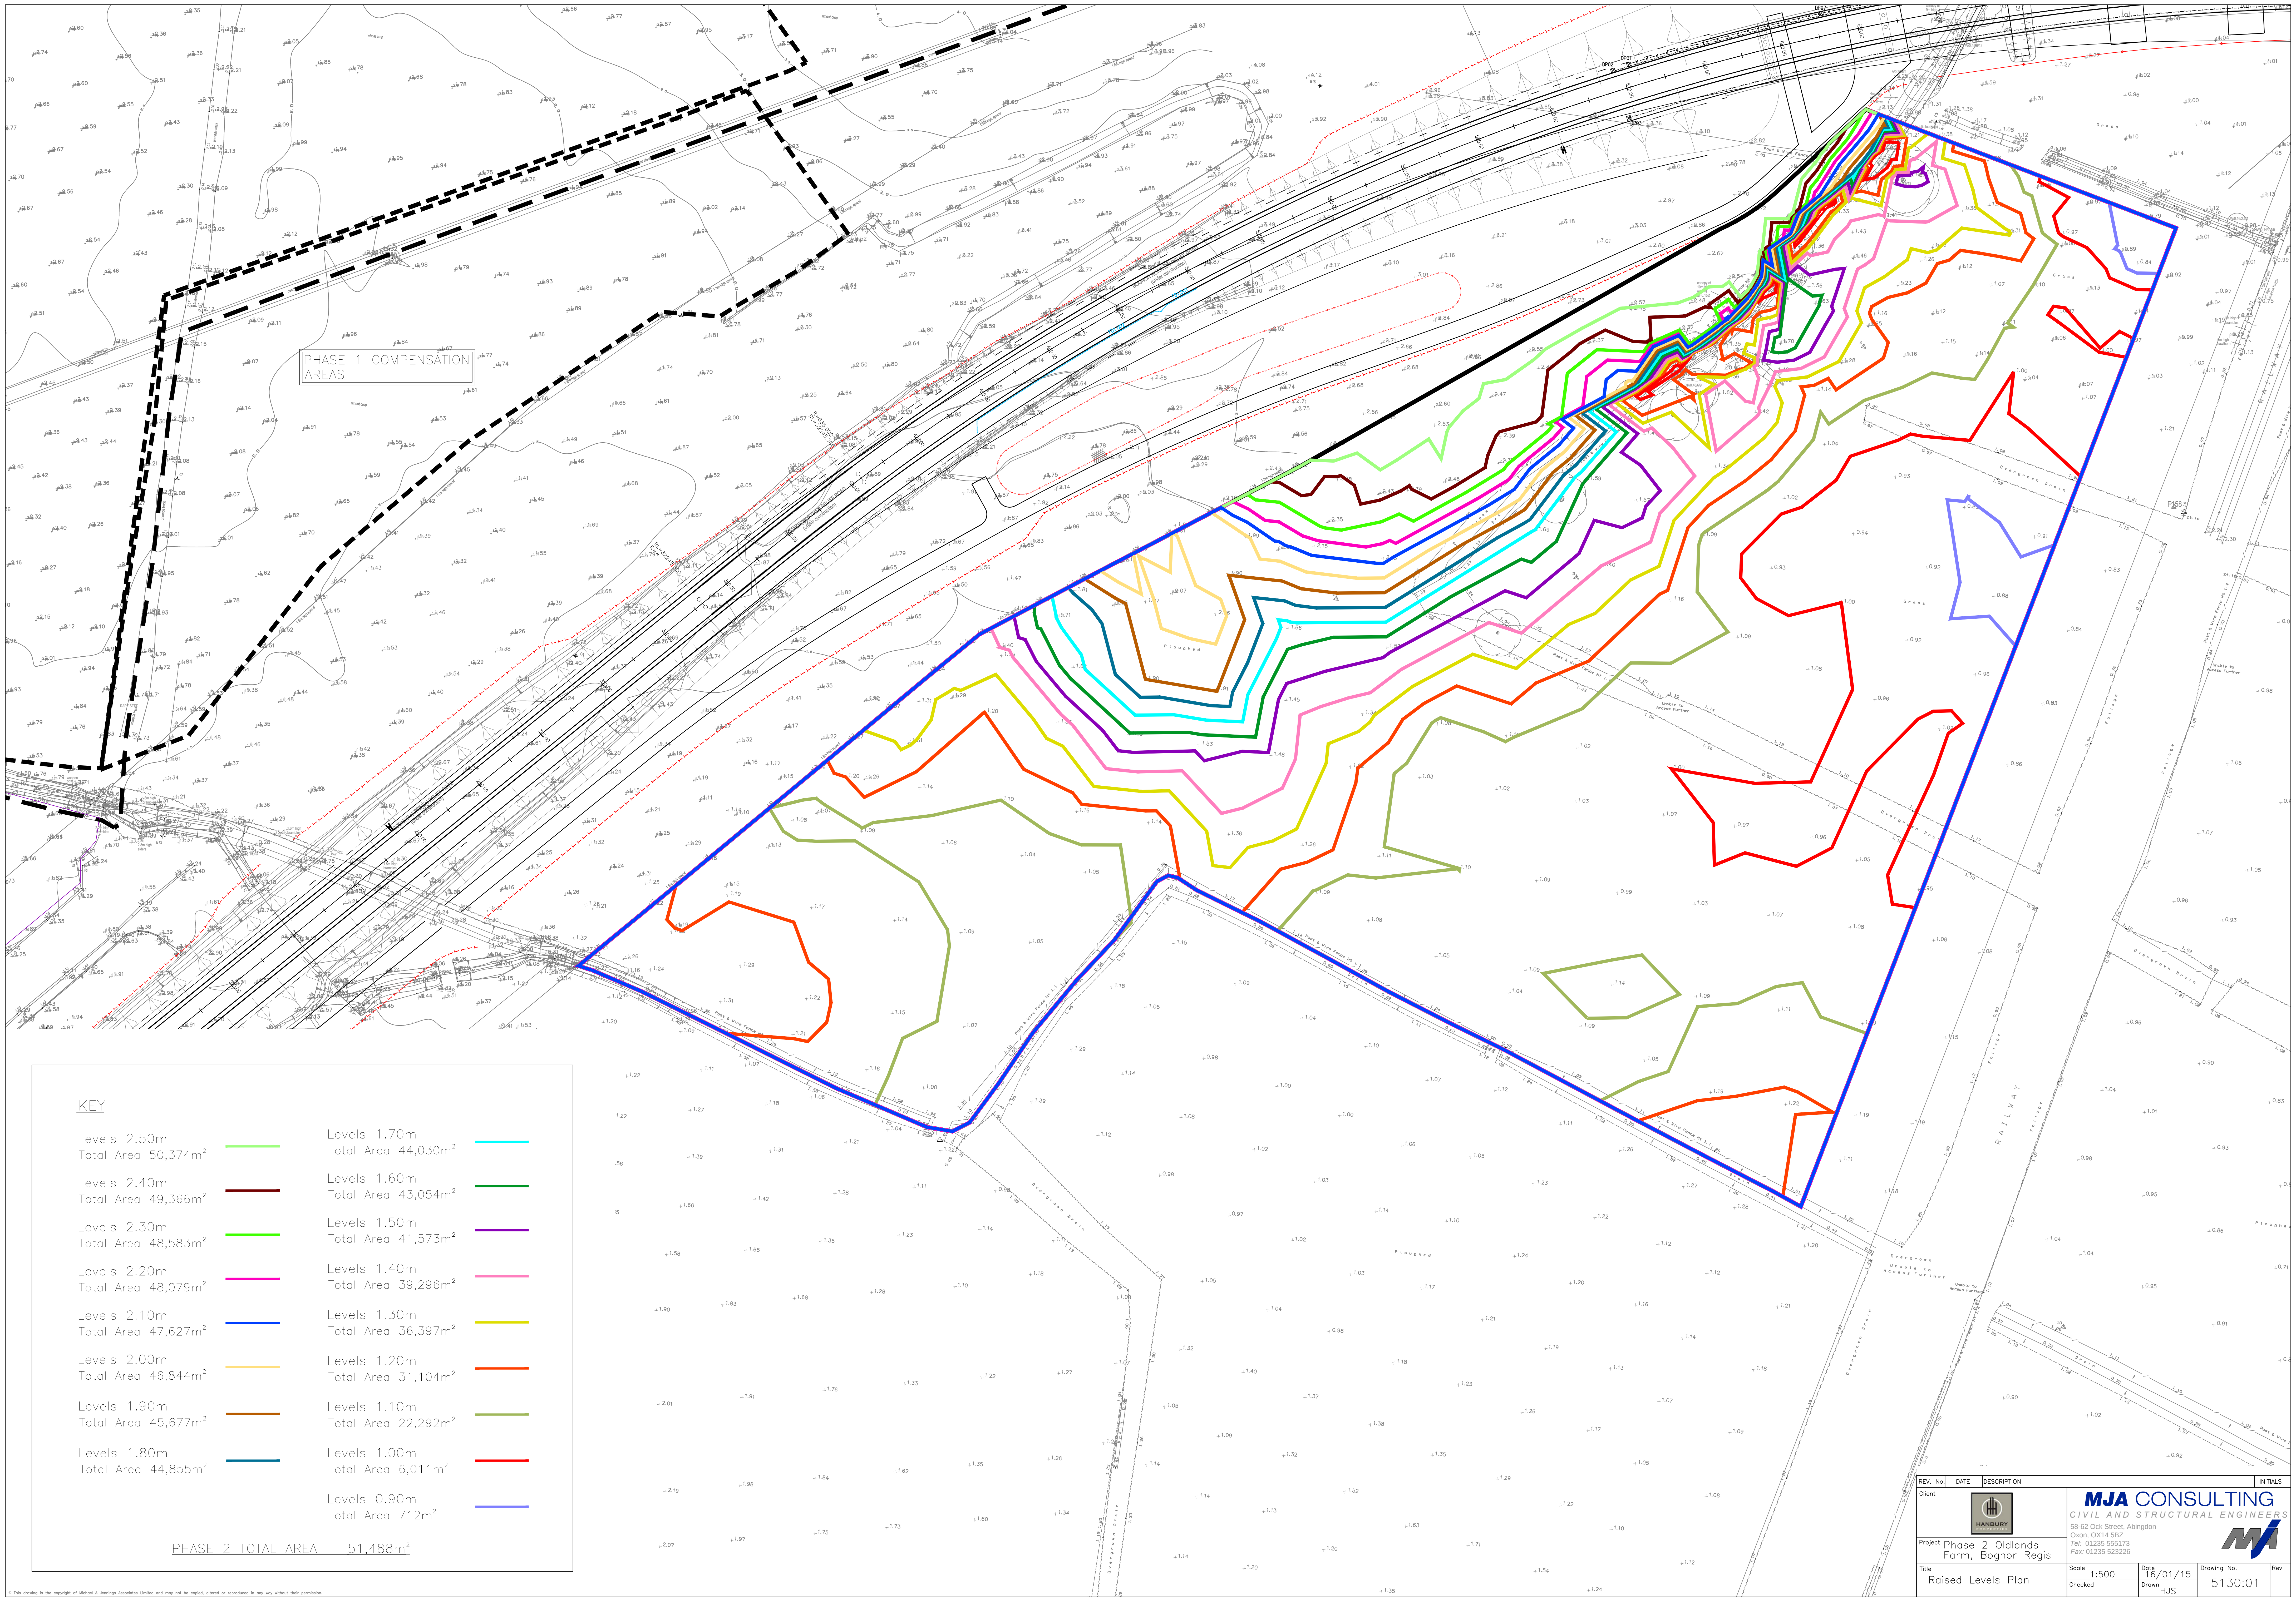

PHASE 1 COMPENSATION
AREAS

KEY

Levels 2.50m Total Area 50,374m ²	Levels 1.70m Total Area 44,030m ²
Levels 2.40m Total Area 49,366m ²	Levels 1.60m Total Area 43,054m ²
Levels 2.30m Total Area 48,583m ²	Levels 1.50m Total Area 41,573m ²
Levels 2.20m Total Area 48,079m ²	Levels 1.40m Total Area 39,296m ²
Levels 2.10m Total Area 47,627m ²	Levels 1.30m Total Area 36,397m ²
Levels 2.00m Total Area 46,844m ²	Levels 1.20m Total Area 31,104m ²
Levels 1.90m Total Area 45,677m ²	Levels 1.10m Total Area 22,292m ²
Levels 1.80m Total Area 44,855m ²	Levels 1.00m Total Area 6,011m ²
	Levels 0.90m Total Area 712m ²

PHASE 2 TOTAL AREA 51,488m²

REV. No.	DATE	DESCRIPTION	INITIALS
Client			
Project	Phase 2 Oldlands Farm, Bognor Regis		
Title	Raised Levels Plan		
Scale	1:500	Date	16/01/15
Checked		Drawn	HJS
Drawing No.	5130:01	Rev	

MJA CONSULTING
CIVIL AND STRUCTURAL ENGINEERS
58-62 Oak Street, Abingdon
Oxon, OX14 5BZ
Tel: 01235 555173
Fax: 01235 523226

