


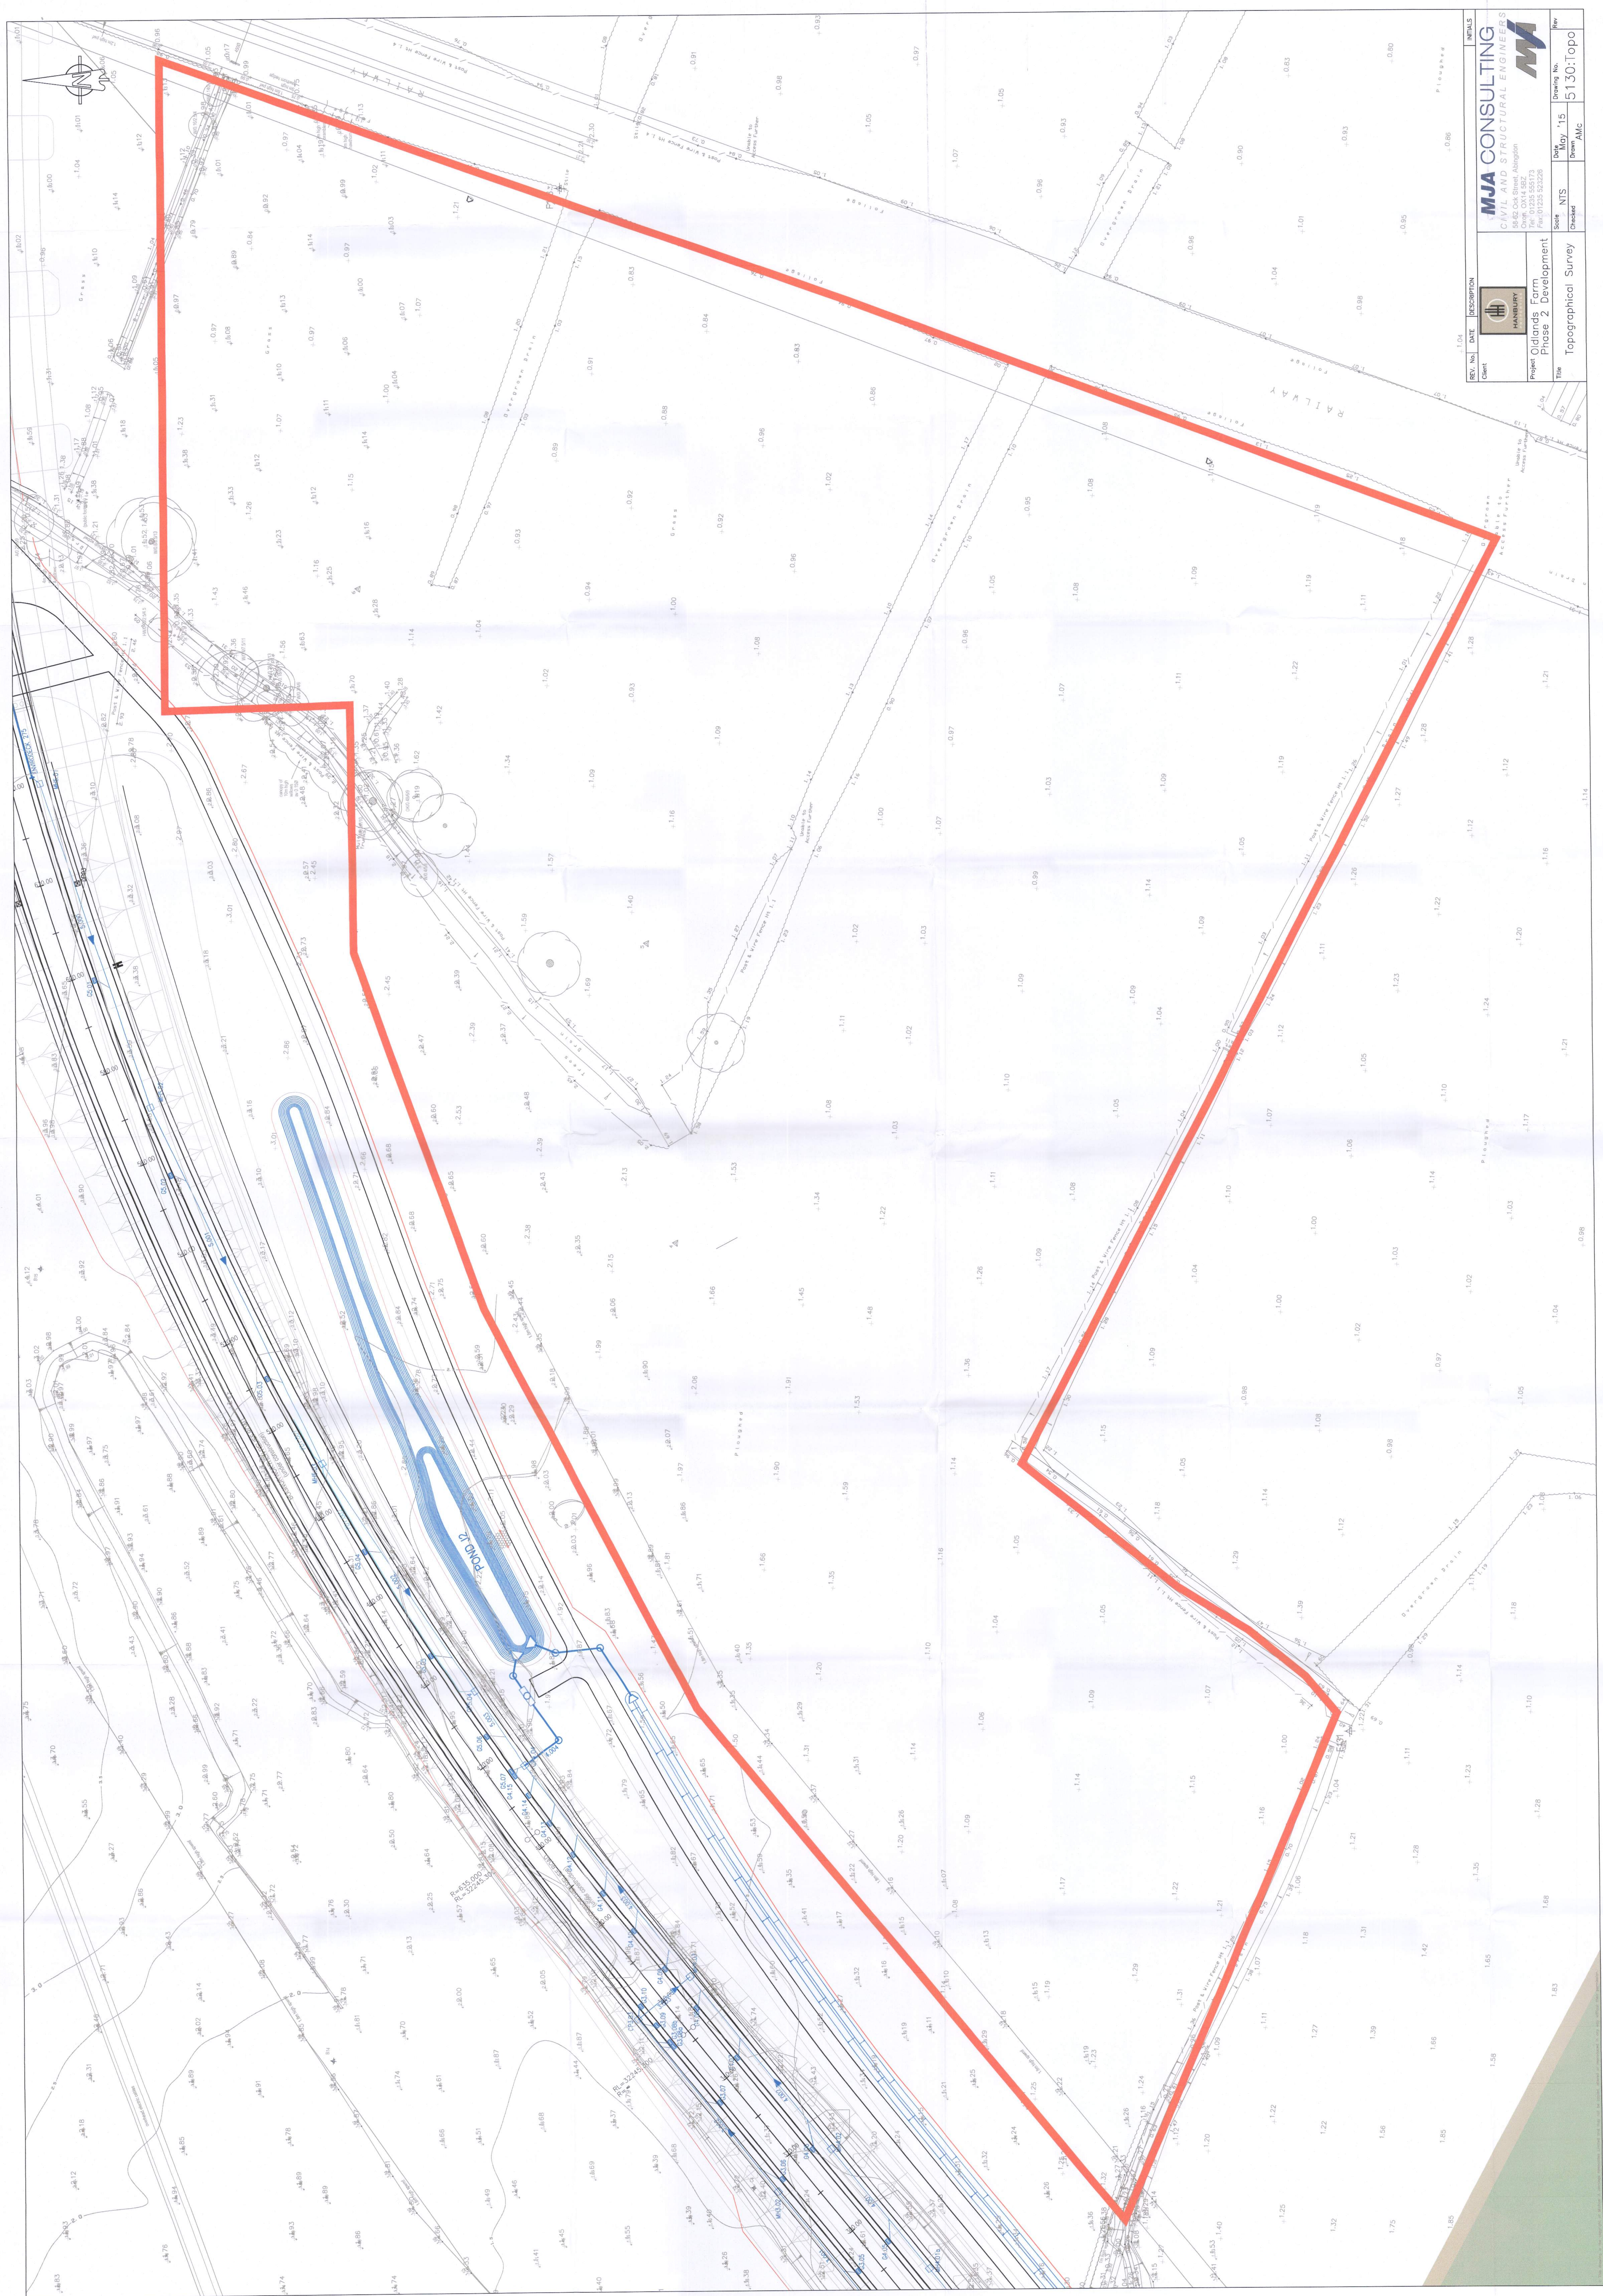

REV. NO.		DATE	DESCRIPTION	NOTES	
1				MJA CONSULTING	
				CIVIL AND STRUCTURAL ENGINEERS	
				95-82 Oak Street, Altonang	
				Tel: 01235 555773	
				Fax: 01235 522225	
				MJA	
				Project: Oldlands Farm	
				Phase 2 Development	
				Title: Topographical Survey	
				Scale: 1:15	
				Drawing No.: 5130:Topo	
				Drawn: AMC	
				Rev:	