


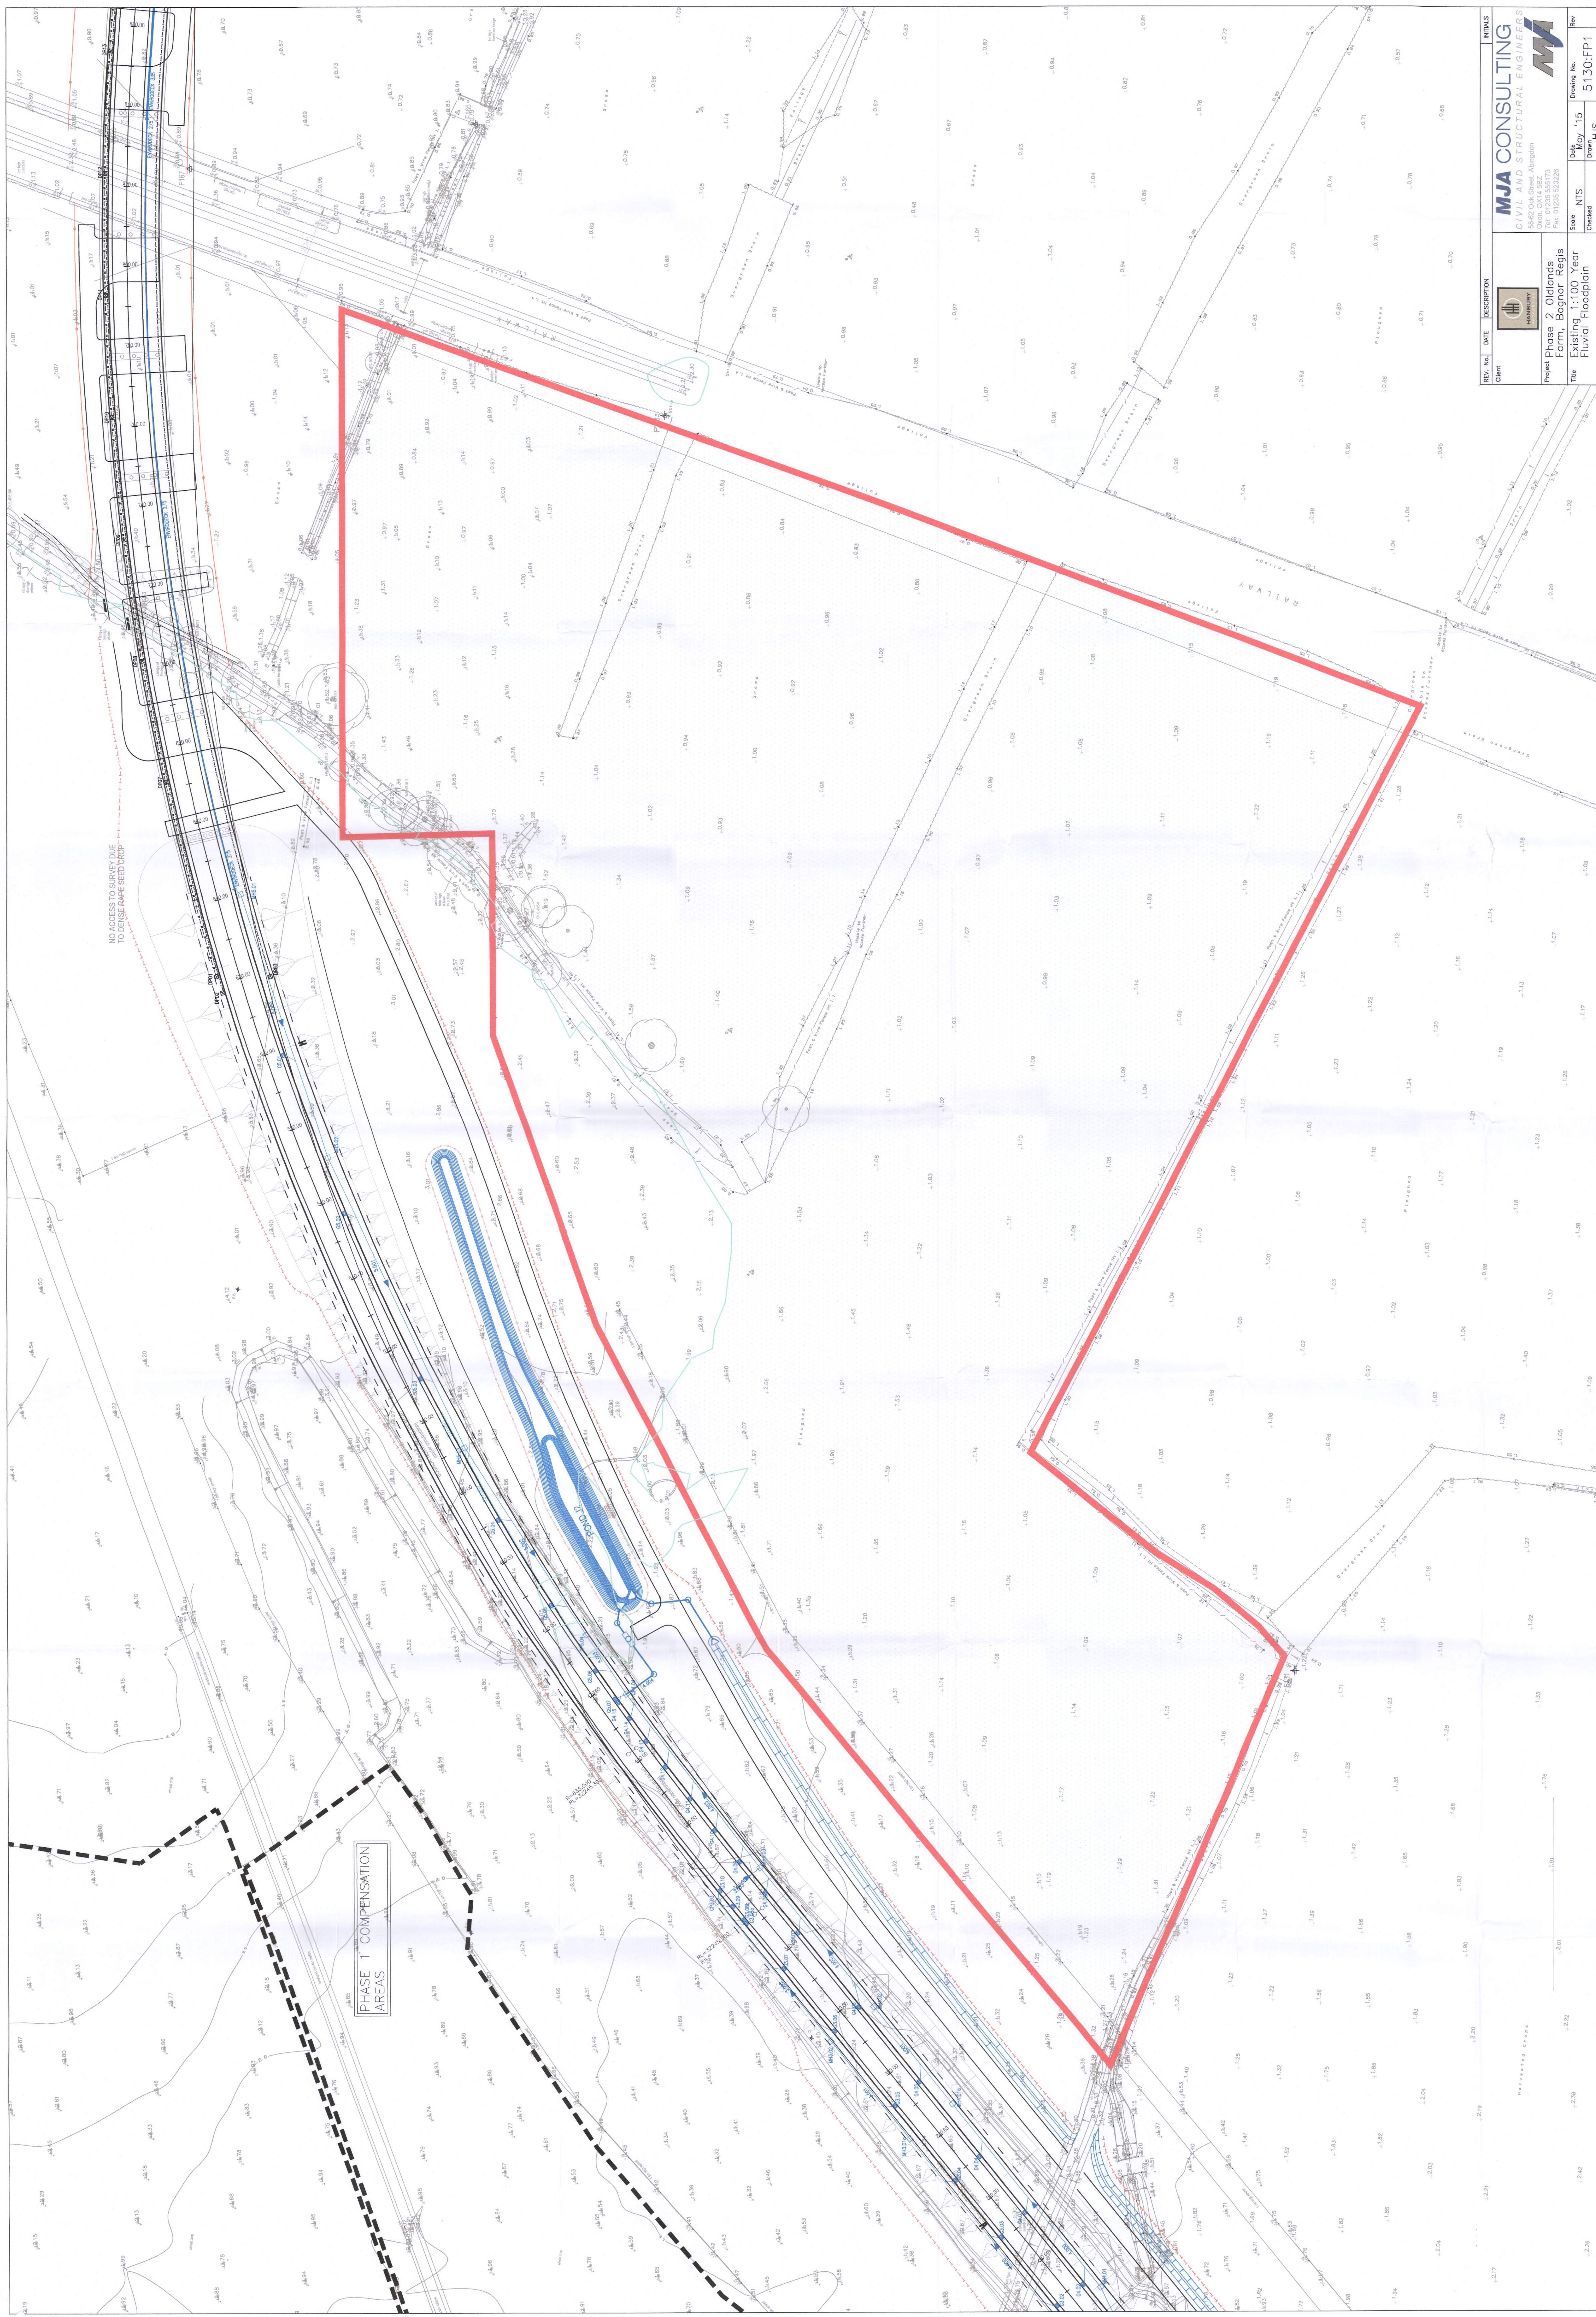

REV.	DATE	DESCRIPTION	INITIALS
1	15 May '16	5130:FP1	

Project	Client	Scale	NTS	Drawn	Check	Rev
Phase 1 Compensation Areas	Oldlands	1:100	NTS	HUS		5130:FP1

MJA CONSULTING
CIVIL AND STRUCTURAL ENGINEERS
5542 Oak Street, Abingdon
Oxon OX14 4BZ
Tel: 01235 522238
Fax: 01235 522239