


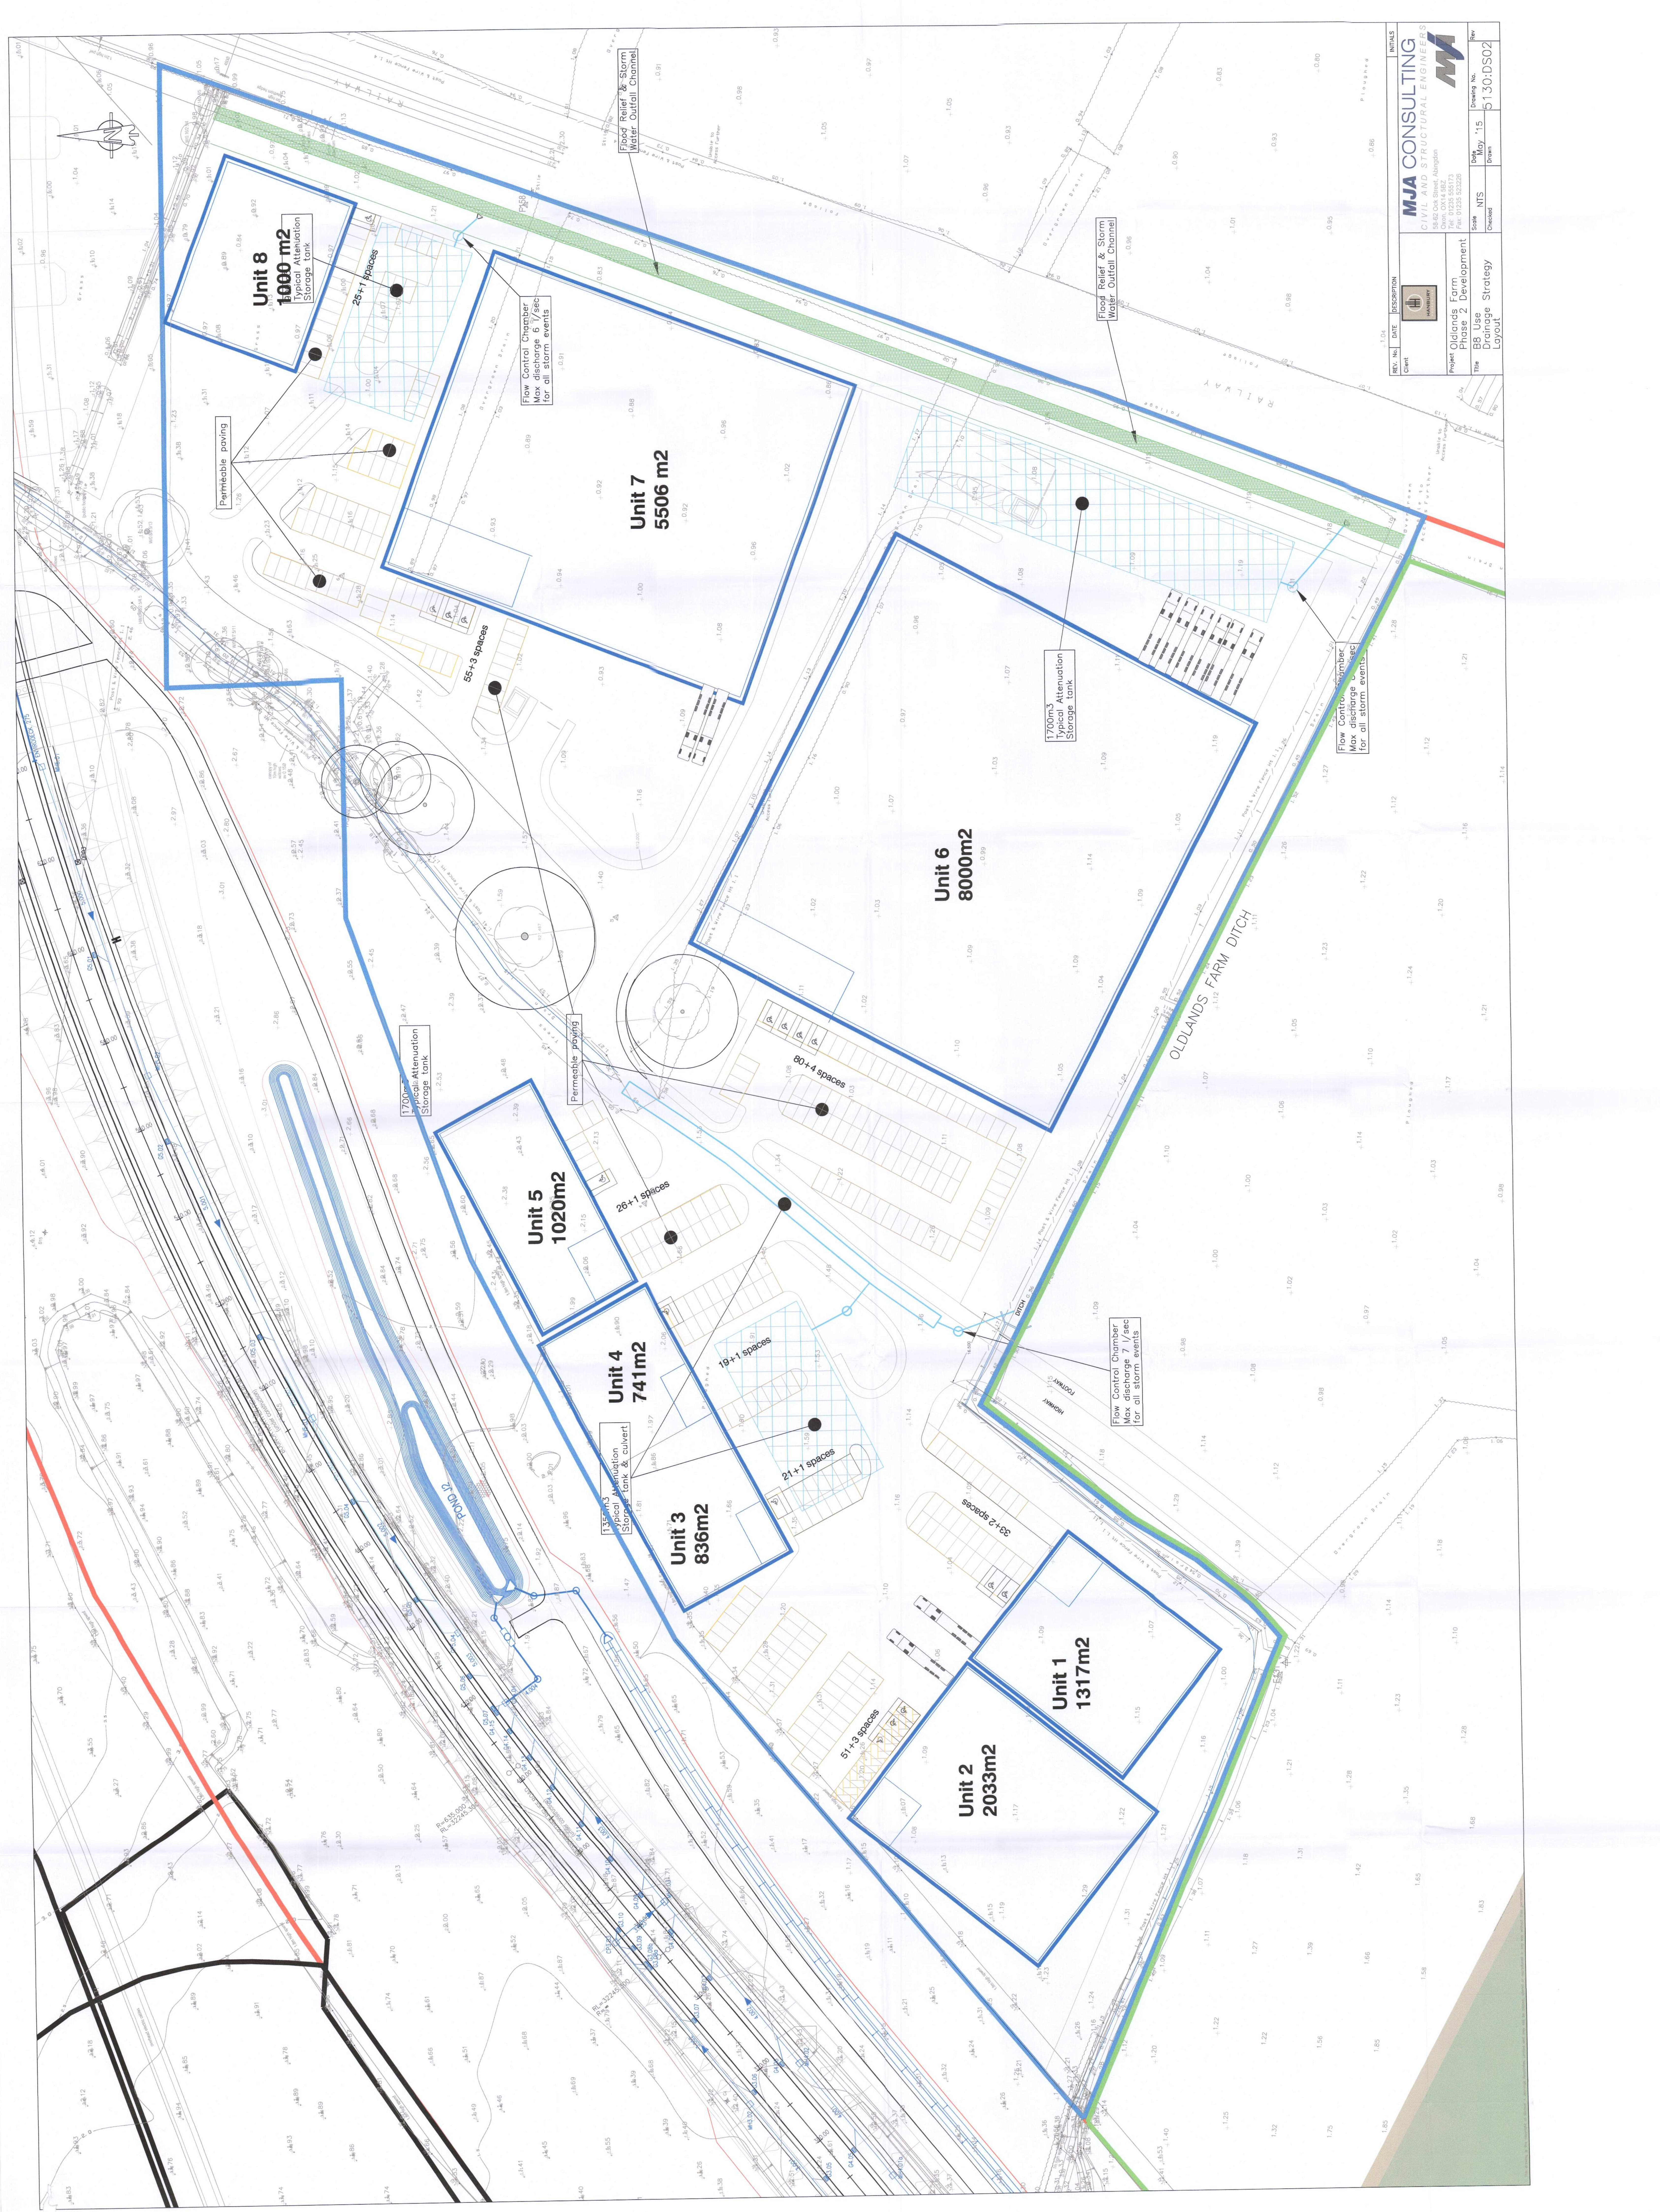

REV.	NO.	DATE	DESCRIPTION	INITIALS

---	--