



DO NOT SCALE THIS DRAWING, PRINT, PLOT OR DISK.

NOTES



- THIS DRAWING IS TO BE READ IN CONJUNCTION WITH ALL RELEVANT ARCHITECTS ENGINEERS SERVICES AND SPECIALIST DRAWINGS AND THE SPECIFICATION.
- ANY DISCREPANCIES IN DIMENSIONS OR DETAILS ON OR BETWEEN THESE DRAWINGS SHOULD BE DRAWN TO THE ATTENTION OF THE ARCHITECT AND OR THE ENGINEER IN WRITING FOR CLARIFICATION.

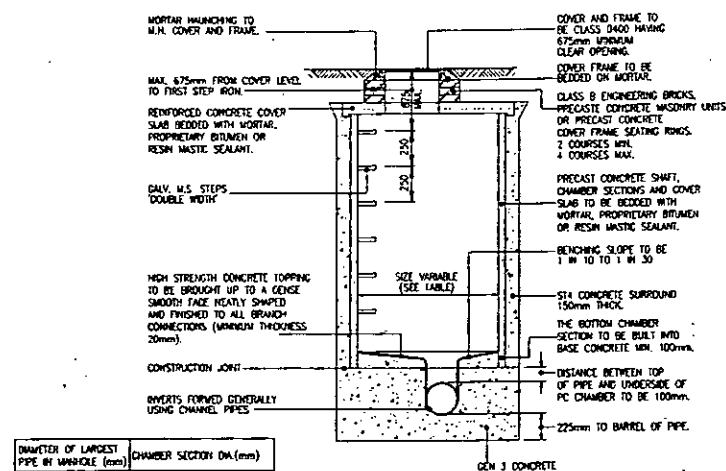


DIAMETER OF LARGEST PIPE BY MANHOLE (mm)	CHAMBER SECTION DIA. (mm)
<375	1200
375-450	1350
500-700	1800
750-900	1800

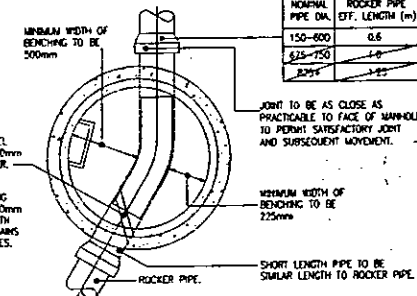


TYPICAL MANHOLE DETAIL - TYPE B
(MAX. DEPTH FROM GROUND LEVEL TO SOFFIT OF PIPE 1.45 - 3.0m)

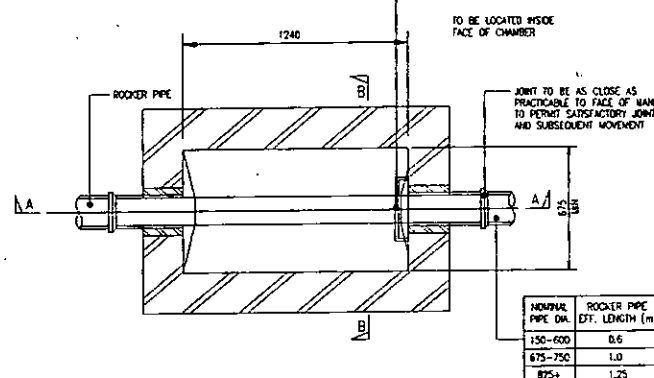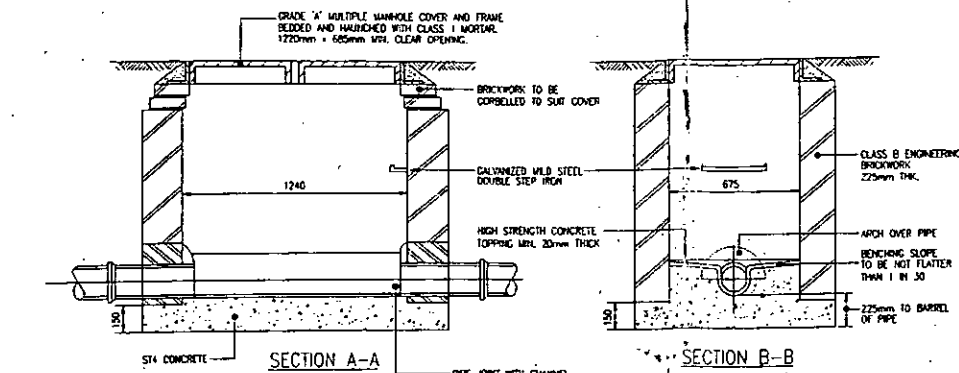


TYPICAL MANHOLE DETAIL - TYPE C
(DEPTH FROM GROUND LEVEL TO SOFFIT OF PIPE 1.0 - 1.45m)

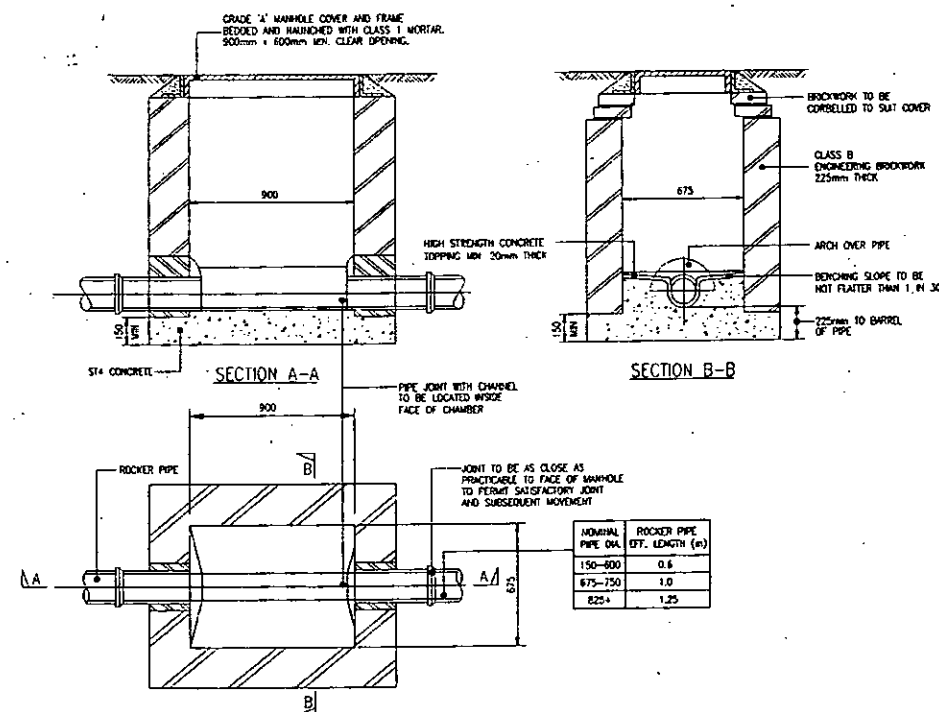

TYPICAL MANHOLE DETAIL - TYPE D
(DEPTH FROM GROUND LEVEL TO SOFFIT OF PIPE LESS THAN 1.0m)

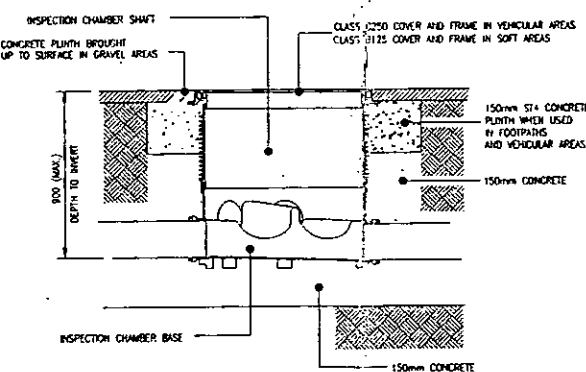

INSPECTION CHAMBER
(SOFT LANDSCAPE AREAS ONLY)

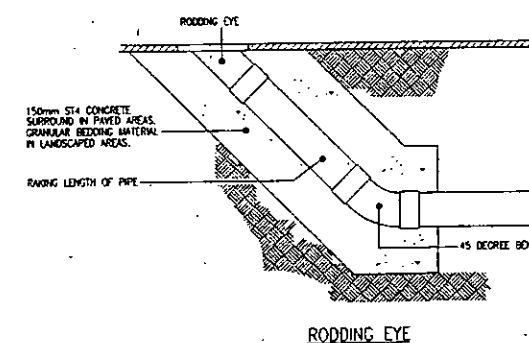

RODING EYE

PRELIMINARY ISSUE

Author: SP, Date: MAY 18, App: NTS, Check: SP, Rev: P

stephen penfold associates
civil and structural engineers
unit 6, southdown business centre, pilgrimage street, southdown, bournemouth, Dorset, BH11 1AB
t: 01202 506000 f: 01202 506001 e: info@penfold.co.uk w: www.penfold.co.uk

Client:
MELANIE JENKINS FARMING LIMITED

Project:
PROPOSED DEVELOPMENT
SACK LANE DAIRY, SACK LANE, LIDSEY,
WEST SUSSEX.

Drawing Title:
DRAINAGE DETAILS
(Sheet 1 OF 2)

Drawn by: SP, Date: MAY 18, Rev: P

Check: NTS, Approved: SP


Drawing Number: 18094-101

DO NOT SCALE THIS DRAWING, PRINT, PLOT OR DIME.


NOTES

1. THIS DRAWING IS TO BE READ IN CONJUNCTION WITH ALL RELEVANT ARCHITECTS ENGINEERS SERVICES AND SPECIALIST DRAWINGS AND THE SPECIFICATION.


2. ANY DISCREPANCIES IN DIMENSIONS OR DETAILS ON OR BETWEEN THESE DRAWINGS SHOULD BE BROUGHT TO THE ATTENTION OF THE ARCHITECT AND OR THE ENGINEER IN WRITING FOR CLARIFICATION.

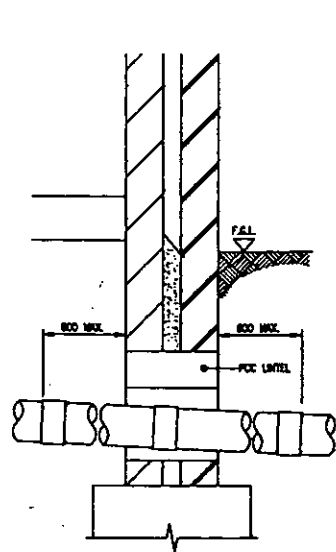


ROCKER PIPE DETAIL

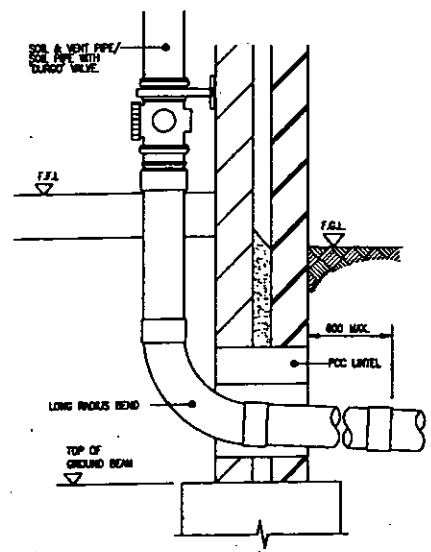


SOIL AND VENT PIPE DETAIL

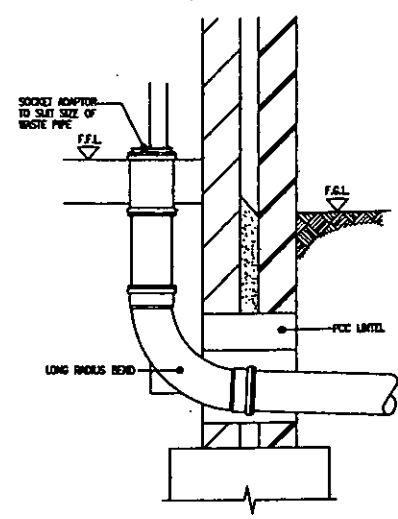


GROUND SOCKET/STUB STACK DETAIL

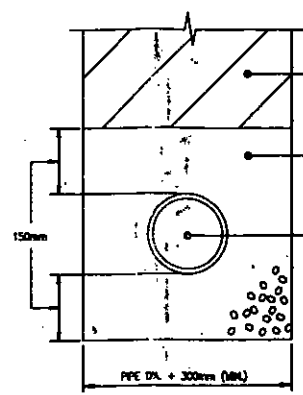


PIPE BEDDING DETAIL
FOR PIPES WITH MORE THAN 1.2m COVER IN VEHICULAR AREAS AND SOFT LANDSCAPE AREAS

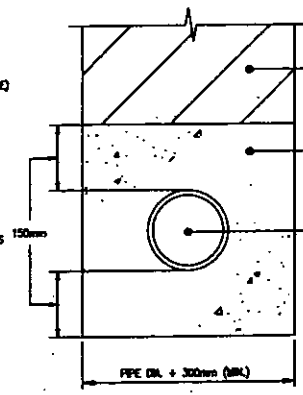


PIPE BEDDING DETAIL
FOR PIPES LESS THAN 1.2m COVER IN VEHICULAR AREAS, BELOW DRAINS AND BELOW BUILDINGS

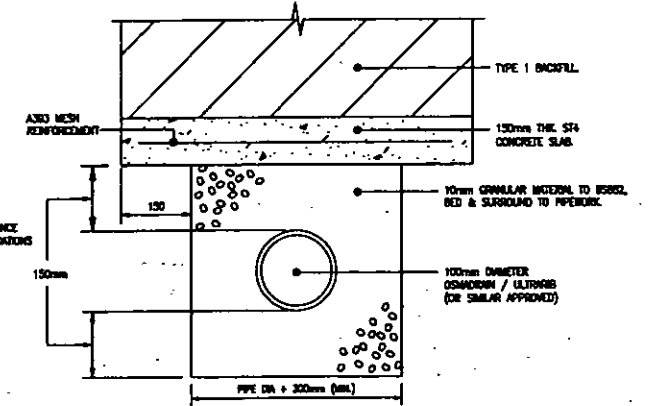


ALTERNATIVE PIPE BEDDING DETAIL
FOR PIPES LESS THAN 1.2m COVER IN VEHICULAR AREAS, BELOW DRAINS AND BELOW BUILDINGS

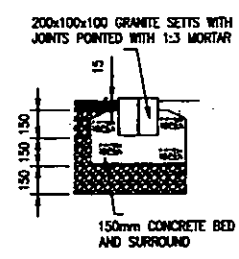


GRANITE SETT DETAIL

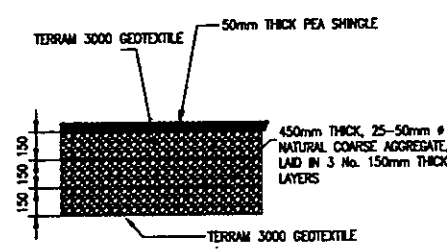


PERMEABLE PAVING TO CAR PARK AND ACCESS ROAD

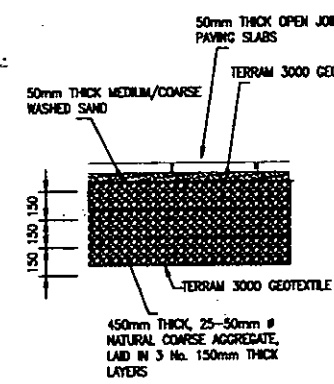

PERMEABLE PAVING TO FOOTPATHS AND PATIOS

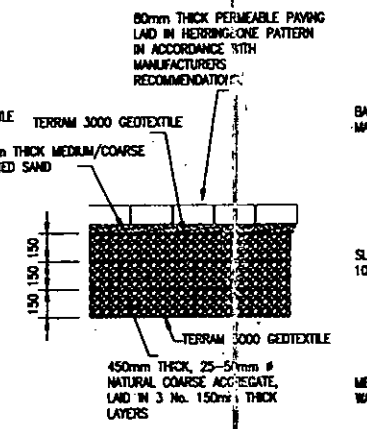

PERMEABLE PAVING TO DISABLED PARKING SPACE

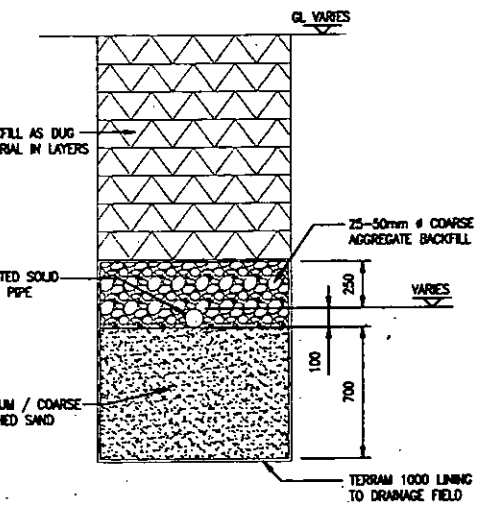

TYPICAL DRAINAGE FIELD FOR FOUL DRAINAGE

PRELIMINARY ISSUE			
Author	Rev	App	Date
 stephen penfold associates civil and structural engineers 11, Northdown Avenue, Brighton, BN1 2DA Tel: 01273 506000 Fax: 01273 506001 Email: info@spenfold.co.uk			
Client			
MELANIE JENKINS FARMING LIMITED			
Project			
PROPOSED DEVELOPMENT SACK LANE DIARY, SACK LANE, LIDSEY, WEST SUSSEX.			
Drawing Title			
DRAINAGE DETAILS (Sheet 2 of 2)			
Drawn by	SP	Date	MAY 18
Scale	NTS	Checked	SP
Drawing Number			Rev
18094-102			P