





NOTES
WRITTEN DIMENSIONS TO BE TAKEN IN PREFERENCE TO SCALE. AND
ALL DIMENSIONS TO BE TAKEN TO THE EXTERIOR FACE OF THE WORK.
THE DRAWINGS TO BE READ IN CONJUNCTION WITH ALL OTHER
DOCUMENTS RELATING TO THIS PROJECT.
ANY DISCREPANCIES ARE TO BE REFERRED IMMEDIATELY TO THE
PROJECT DESIGNER.
THIS DRAWING IS COPYRIGHT, AND SHOULD NOT BE USED OR
REPRODUCED WITHOUT PERMISSION
IT IS THE CONTRACTOR'S RESPONSIBILITY TO ENSURE COMPLIANCE
WITH THE BUILDING REGULATIONS.

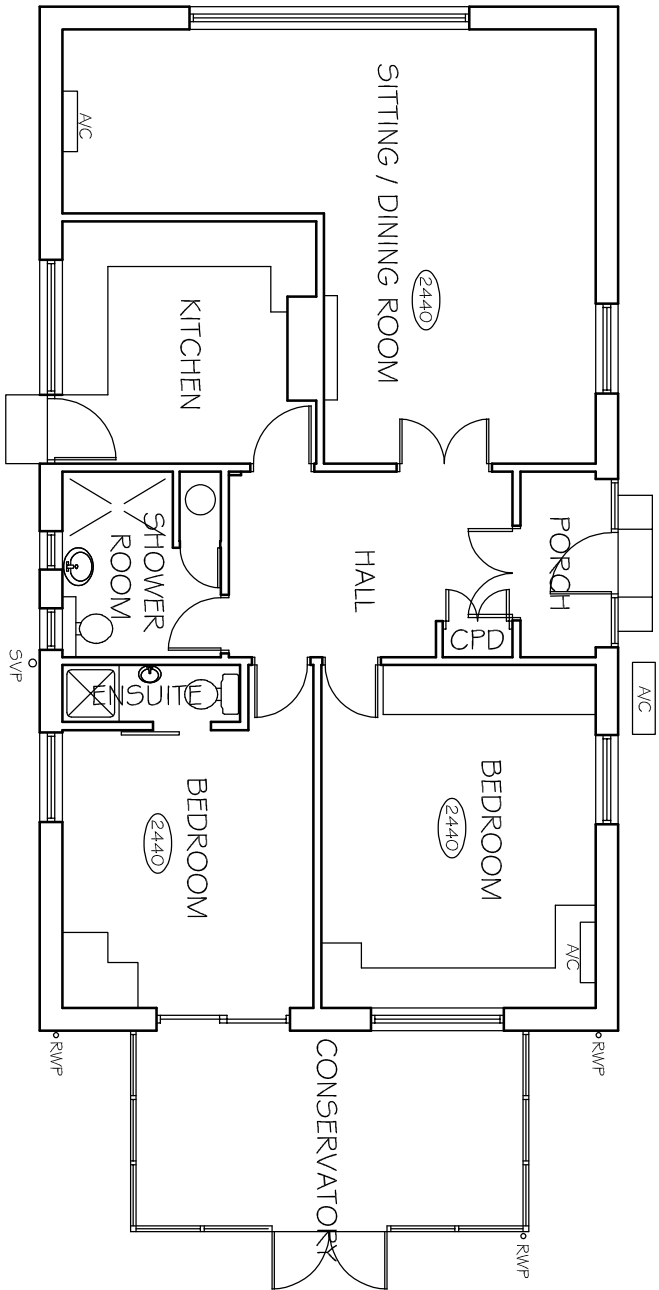


EXISTING FLOOR PLAN

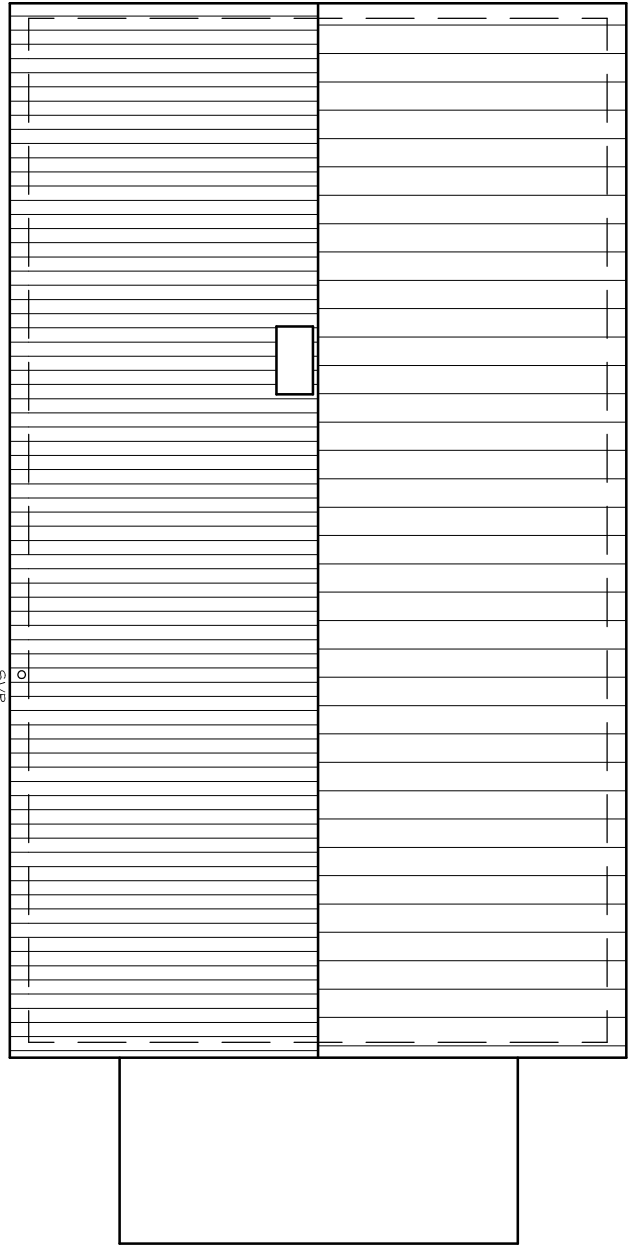


EXISTING ROOF PLAN

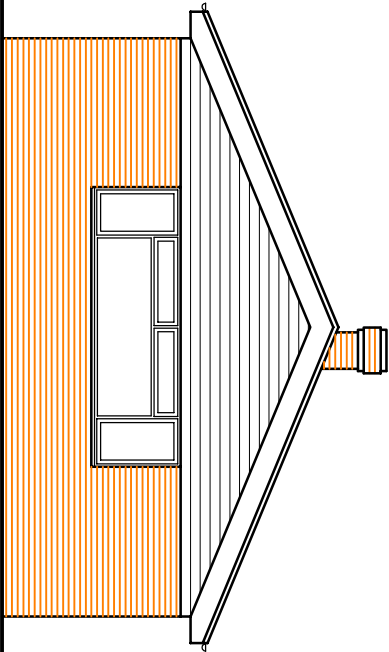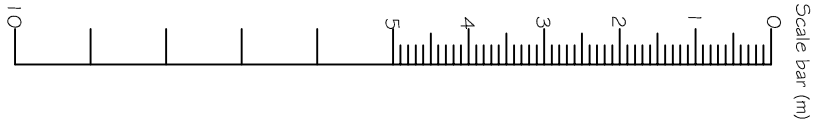


EXISTING FRONT
(SOUTH) ELEVATION

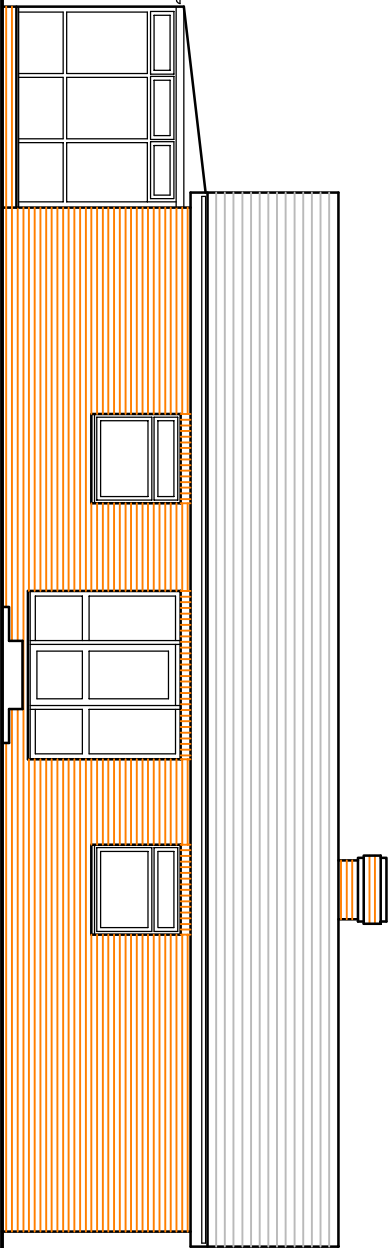

EXISTING SIDE (WEST)
ELEVATION

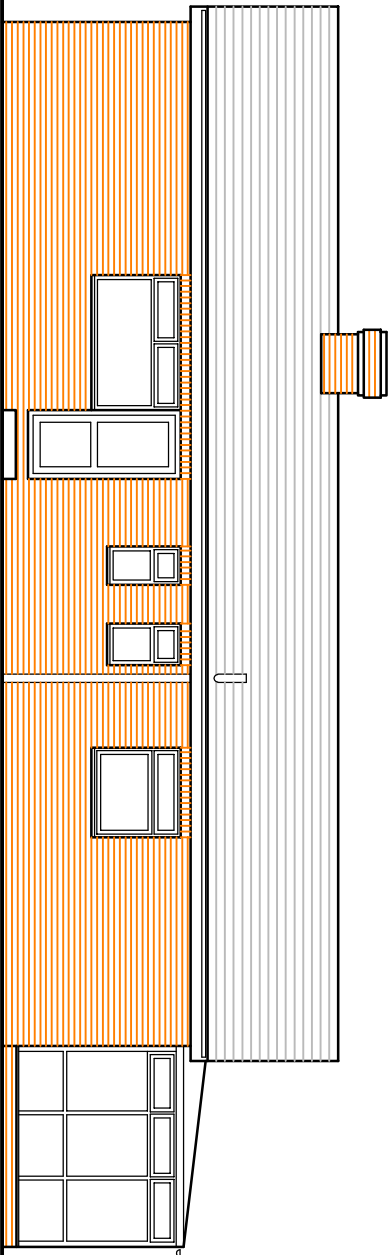

EXISTING SIDE (EAST)
ELEVATION

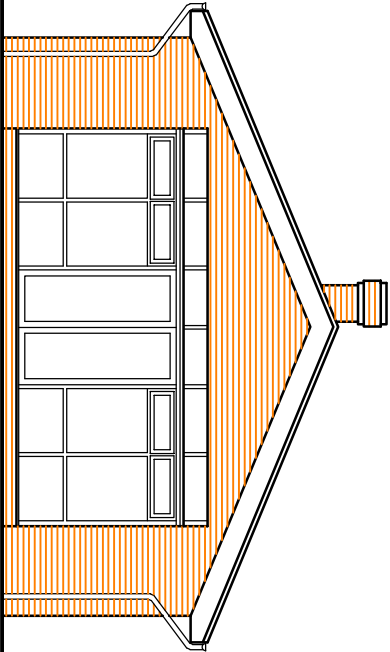

EXISTING REAR
(NORTH) ELEVATION

REV DESCRIPTION

DATE

PROJECT
TIG ALUINN
HOOK LANE
ALDINGBOURNE
WEST SUSSEX
DRAWING TITLE
EXISTING FLOOR PLAN, ROOF PLAN
AND ELEVATIONS

CLIENT
MRS L UNDERWOOD

SCALE
1:100 @A3
DRAWN BY
PLB
DATE
APR 18

DWG NO
768/01
REV.-

Unit 3b Woodhorn Business Centre
Woodhorn Lane
Oving Chichester
West Sussex PO20 2BX
Tel 01243 774764
www.sloaneandbrown.co.uk

