

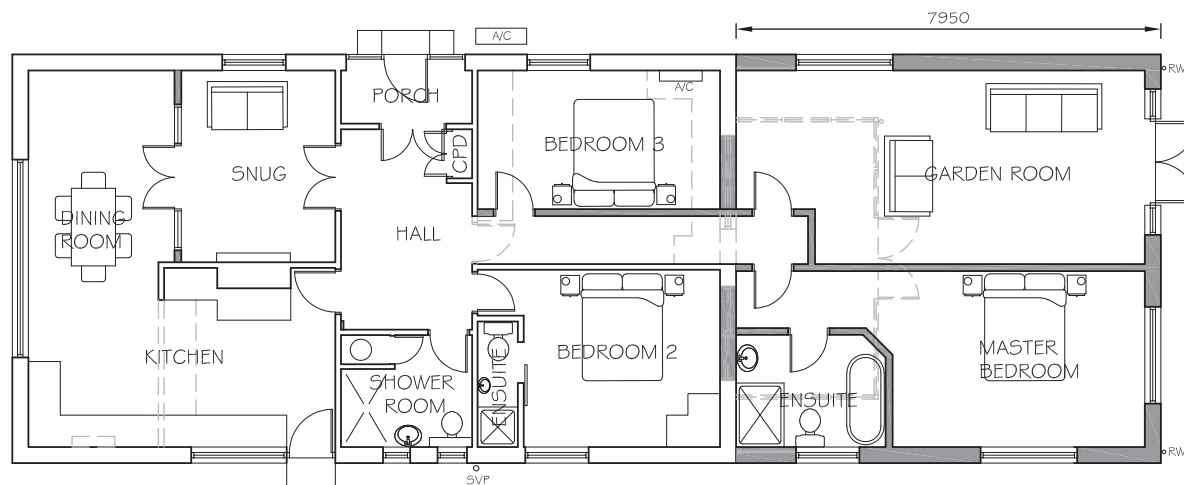


NOTES
 WRITTEN DIMENSIONS TO BE TAKEN IN PREFERENCE TO SCALE, AND ARE TO BE CHECKED ON SITE PRIOR TO COMMENCING WORK.
 THIS DRAWING IS TO BE READ IN CONJUNCTION WITH ALL OTHER DOCUMENTS RELATING TO THIS PROJECT.
 ANY DISCREPANCIES ARE TO BE REFERRED IMMEDIATELY TO THE PROJECT DESIGNER.
 THIS DRAWING IS COPYRIGHT, AND SHOULD NOT BE USED OR REPRODUCED WITHOUT PERMISSION.
 IT IS THE CONTRACTOR'S RESPONSIBILITY TO ENSURE COMPLIANCE WITH THE BUILDING REGULATIONS.


Scale bar (m)

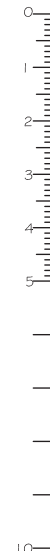


PROPOSED FLOOR PLAN
 OPTION C

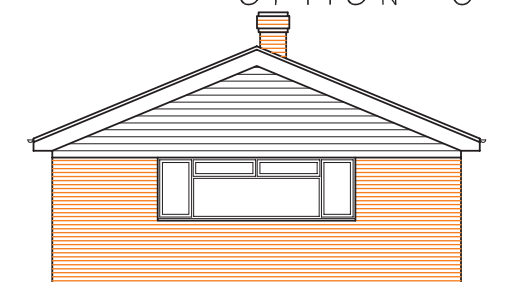


PROPOSED FRONT
 (SOUTH) ELEVATION

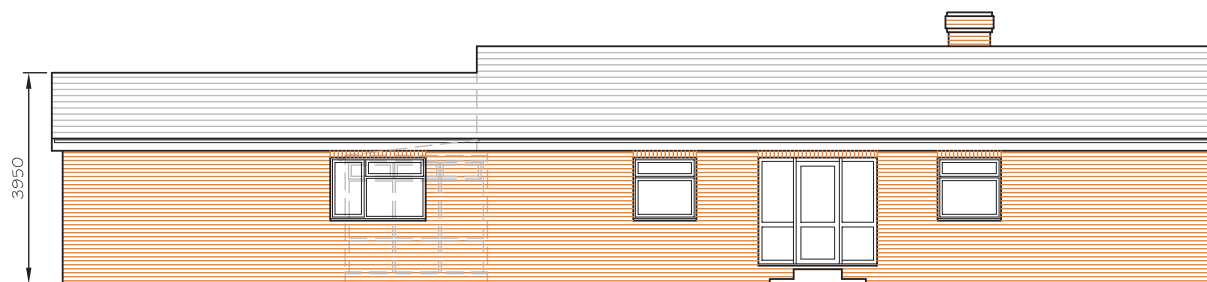

PROPOSED SIDE (WEST)
 ELEVATION

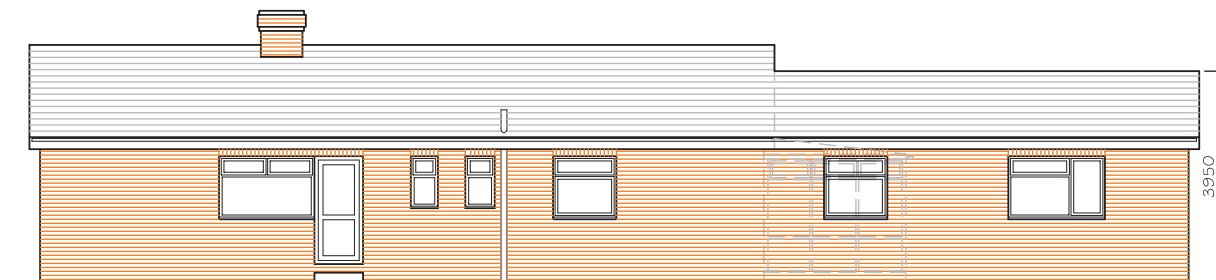

PROPOSED SIDE (EAST)
 ELEVATION

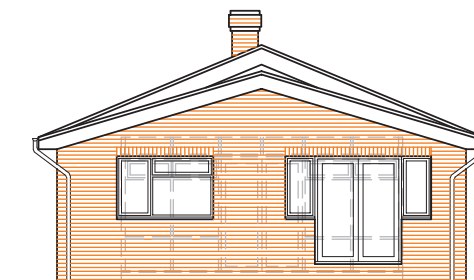

PROPOSED REAR
 (NORTH) ELEVATION

REV	DESCRIPTION
A	ROOF AMENDED
B	ROOF AMENDED

27.06.18
 13.06.18
 DATE

PROJECT
 TIG ALUINN
 HOOK LANE
 ALDINGBOURNE
 WEST SUSSEX
DRAWING TITLE
 PROPOSED FLOOR PLAN AND ELEVATIONS
 OPTION C

CLIENT
 MRS L UNDERWOOD

SCALE
 1:100 @A3
DRAWN BY
 PLB
DATE
 MAY 18

DWG NO 768/05 **REV.** B

Unit 3b Woodhorn Business Centre
 Woodhorn Lane
 Oving Chichester
 West Sussex PO20 2BX
 Tel 01243 774764
www.sloaneandbrown.co.uk

CHARTERED BUILDING SURVEYORS
SLOANE & BROWN
 ARCHITECTURAL SERVICES