




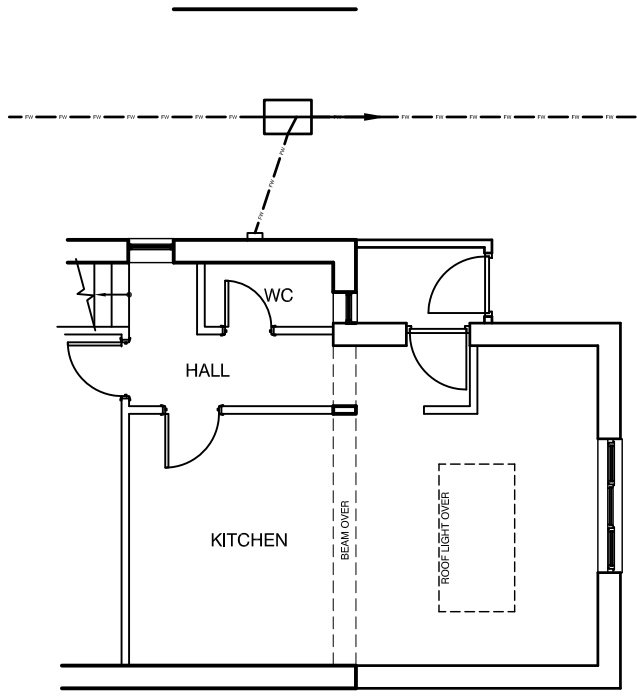

PART GROUND FLOOR PLAN

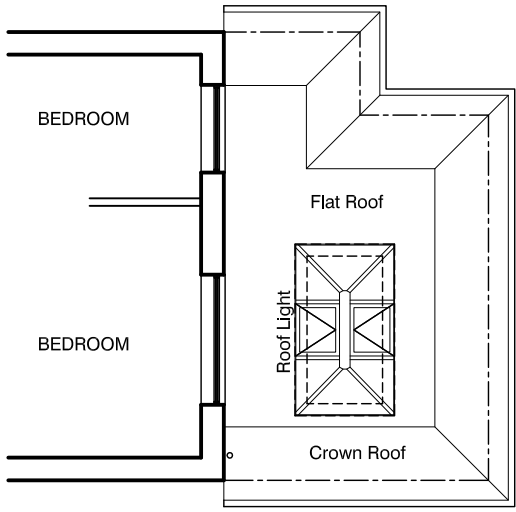

PART FIRST FLOOR PLAN

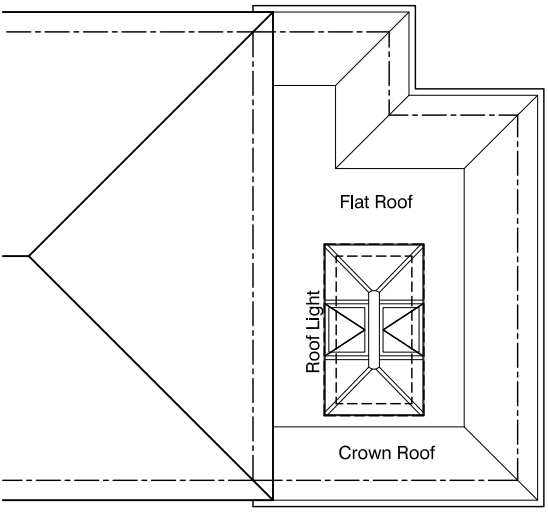


PART ROOF PLAN

- NOTES:
1. Do not scale this drawing. Use figured dimensions only, except for Planning purposes.
 2. All dimensions must be checked on site by the contractor prior to commencement of work.
 3. All construction details are indicative and are to be checked and confirmed on site and any divergence's are to be agreed with the Contract Administrator.




MATERIALS SCHEDULE


- NEW CROWN ROOF
Single Ply EPDM colour : Gray, to flat roof area
Grey Slate with half round Hip tiles and Mono ridge tiles to closely match existing main roof.
- ROOF LANTERN
Double Glazed uPVC - Finish to be confirmed
- WALLS
Render and brickwork plinth to match existing.
- RAINWATER GOODS
White uPVC gutters and down pipes to match existing
- DOORS
Double Glazed - Style & Finish to be confirmed

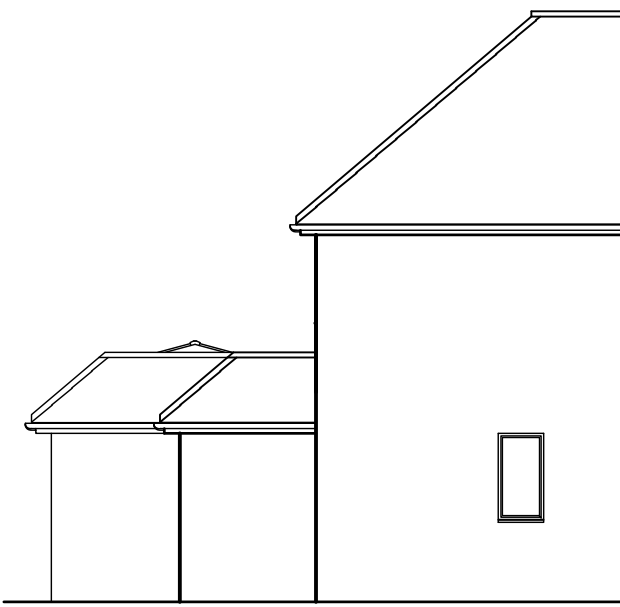

PART NORTH ELEVATION

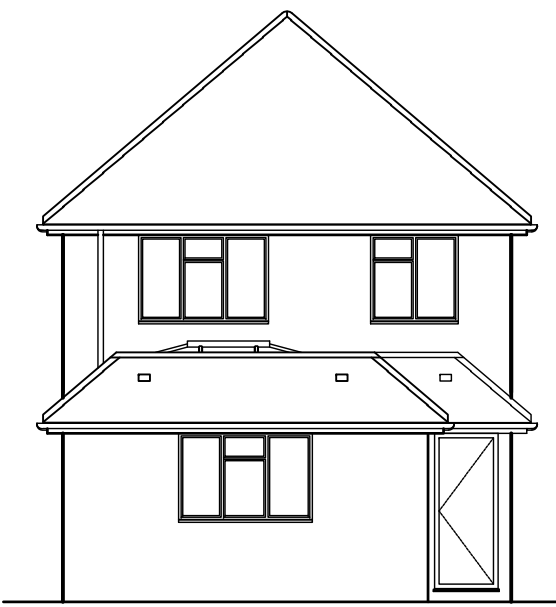

EAST ELEVATION

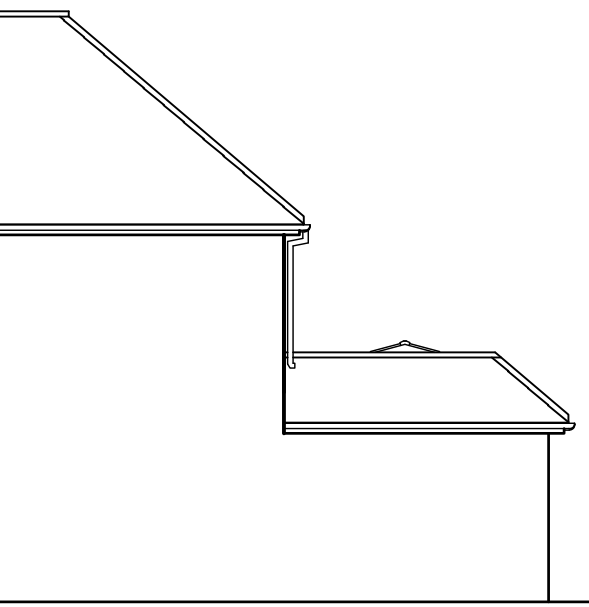

PART SOUTH ELEVATION

Single Storey Extension With Crown Roof To East Elevation
Redridge Cottage, Westergate Street, Westergate, Chichester PO20 3QU

C.R. BARROW & ASSOCIATES LTD. Structural & Architectural Technicians			
Studio 1 Manor Nursery Lagness Road Chichester West Sussex PO20 1LJ		Tel: 01243 771158 Mobile: 07816 591480 E-Mail: chris.barrow@hotmail.co.uk	
PLANS AND ELEVATIONS AS PROPOSED			
Scale	1:100	Drawn By	ACB
Date	17/05/2015	Checked	CB
Drawing Number		1221 - 03	

