

CHAINAGE	EXISTING GROUND LEVEL		ALIGNMENT LEVEL	VERTICAL ALIGNMENT
	10.10	10.15		
		0.000	Existing	
	10.10		10.179	
	10.39		10.533	
		10.000	10.716	
		16.566	10.779	
		20.000		
	10.30		10.836	
	10.20	30.000	10.828	
		31.566		
	10.12		10.772	
	10.10	40.000		
			10.705	
		50.000		
	10.04	60.000	10.639	
	10.05	70.000	10.572	
	9.99	80.000	10.505	
	9.94	90.000	10.439	
	9.84	100.000	10.372	
		110.000	10.305	
	9.80	110.808	10.300	
	9.90			


ROAD 1

A	13.08.20	First issue
Rev	Date	Details
		Initials
		KN

PRELIMINARY

Project
HOOK LANE
ALDINGBOURNE

Client

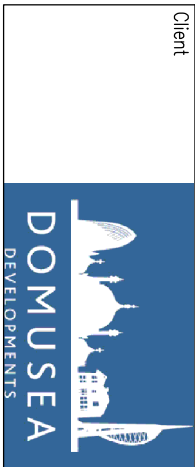

Drawing Title				
Engineering Details				
Longitudinal Section				
Drawn	Checked	Scales	Paper Size	Date
KN	KN	H:1-500; V:1-100	A2	09.19
Job No.		Drawing No.		Revision
KNCC1932		503-01		A