
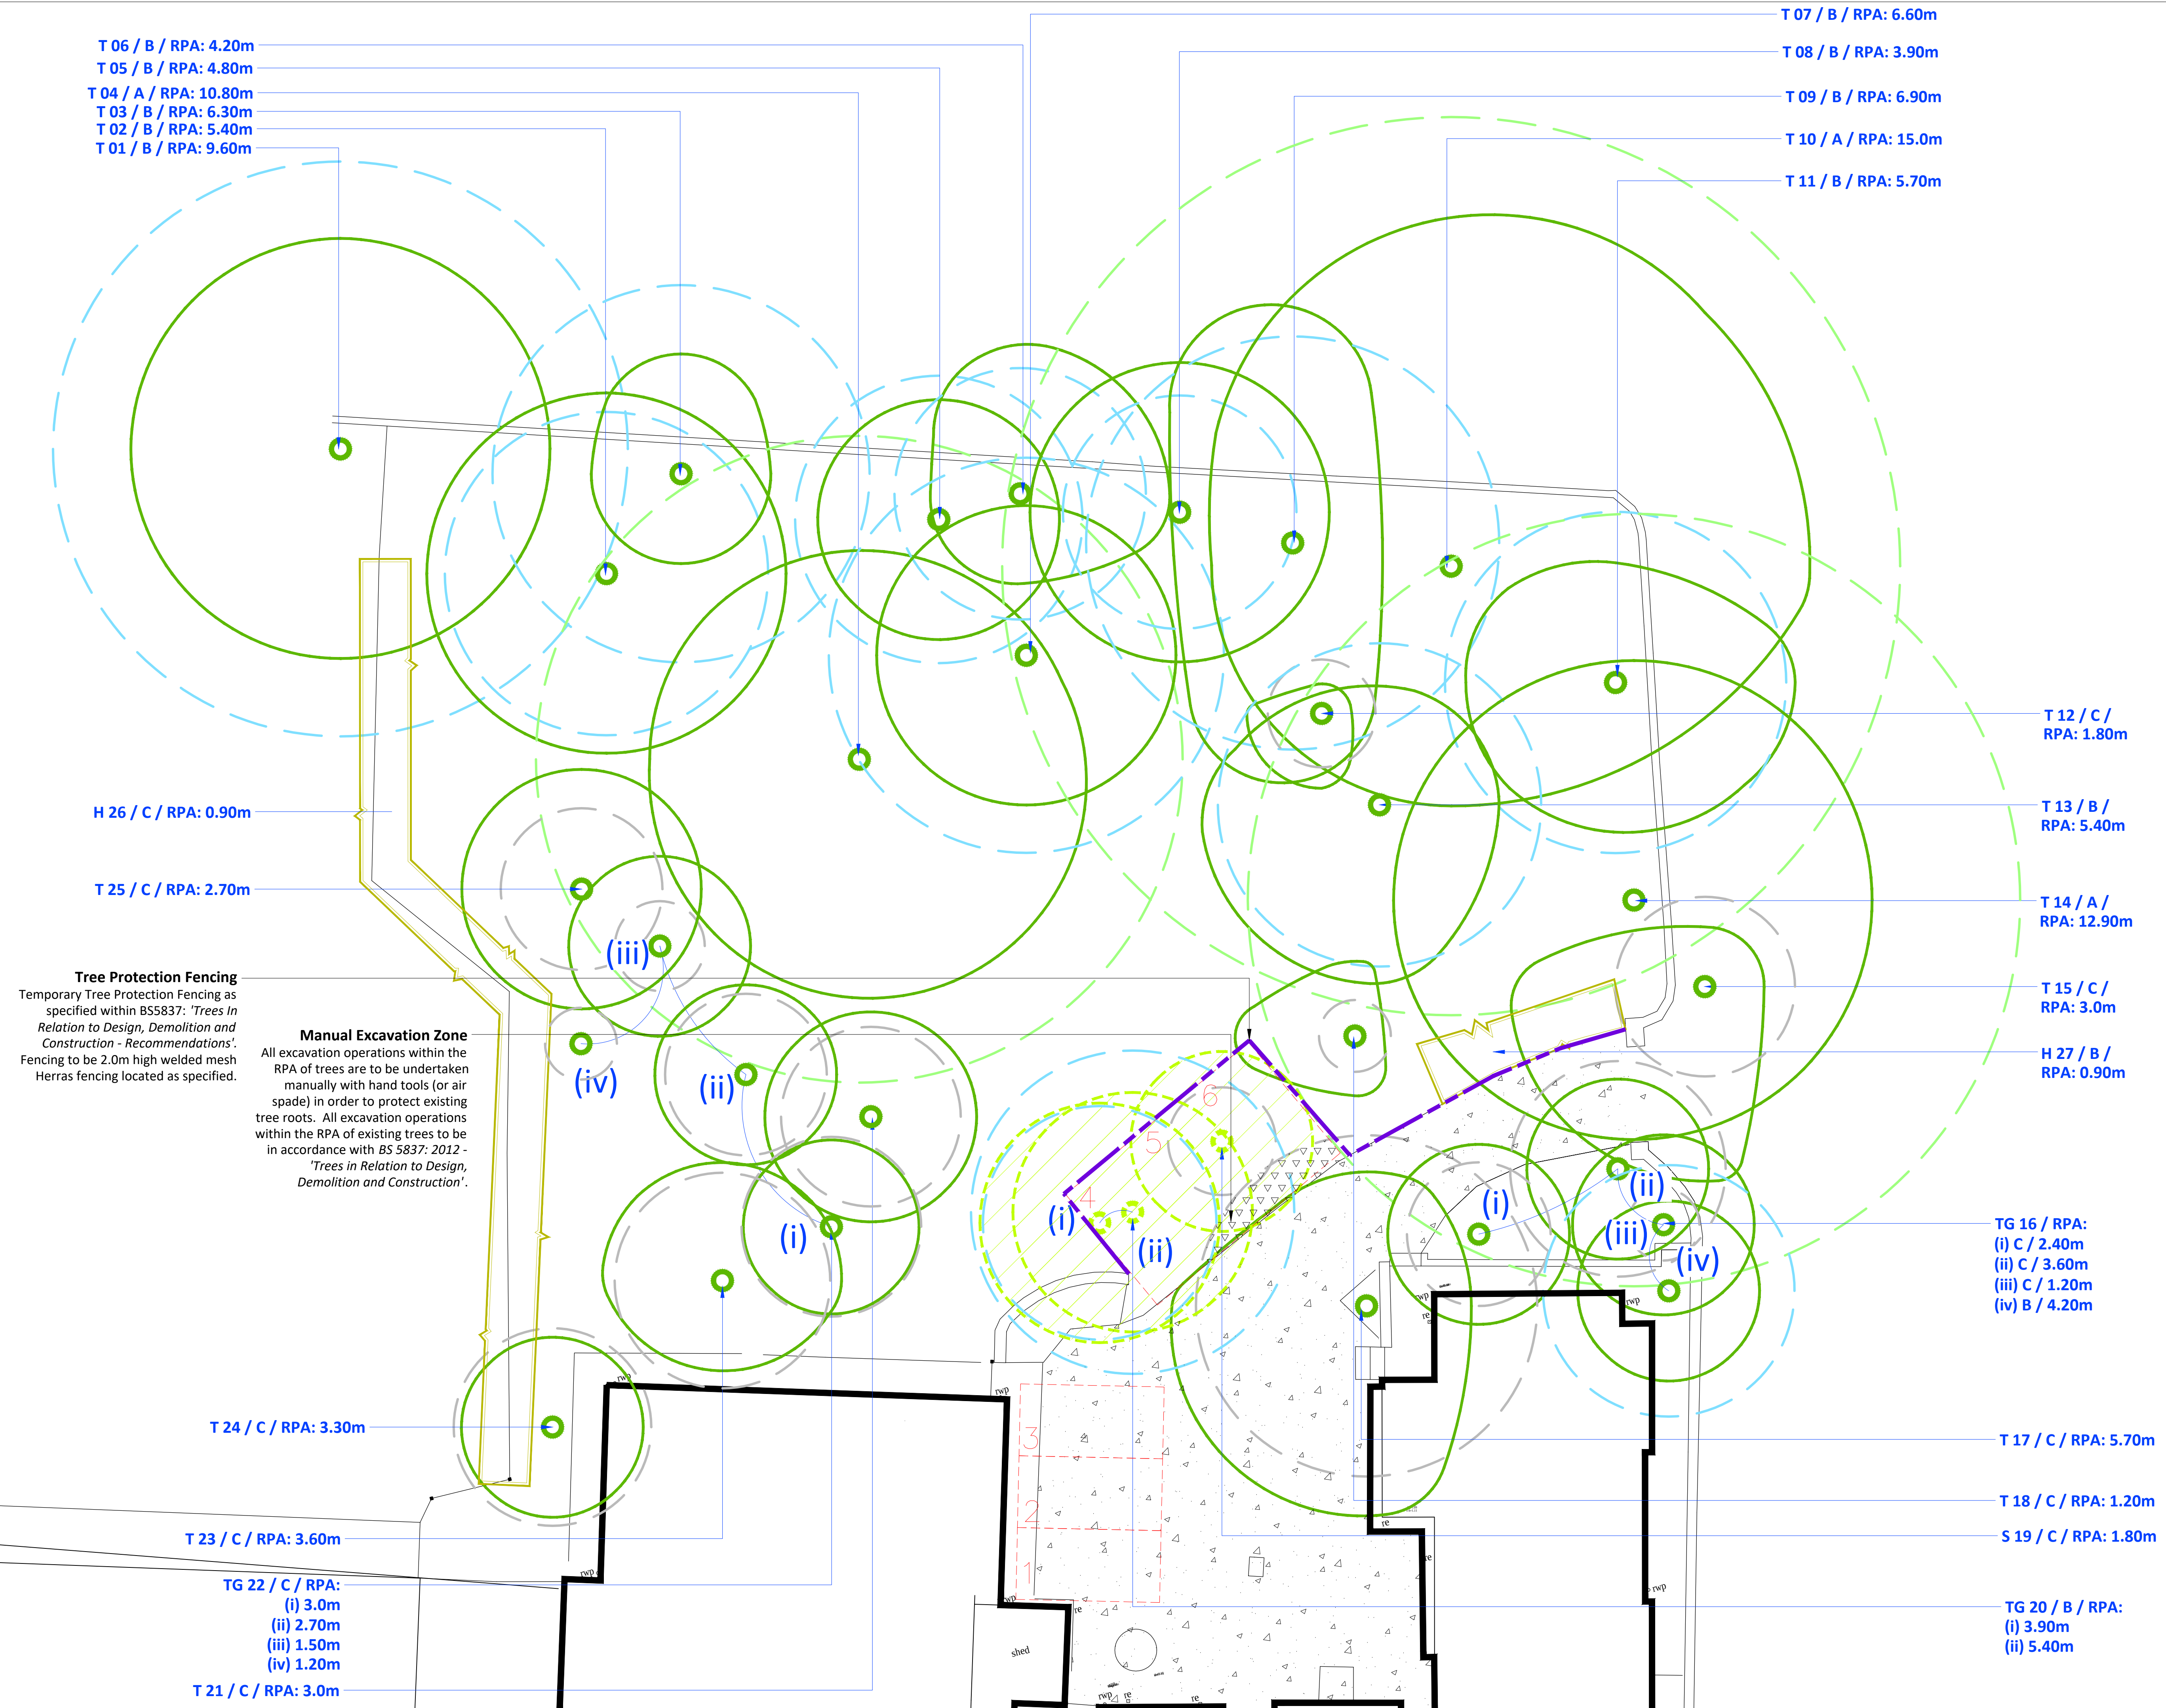


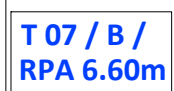

KEY

**Existing Residential Dwelling**
Existing Paddocks residential dwelling and garage building.

**T 07 / B / RPA: 6.60m**
Tree and Shrub Numbers
Tree & Shrub Number / Category / Tree Root Protection Area

**Existing Tree Specimens**
Existing tree specimens proposed to be retained and protected.

**Existing Tree Specimens**
Existing tree specimens proposed to be removed to facilitate the proposed scheme.

**Existing Hedgerows**
Existing hedgerows proposed to be retained and protected.

**Category A Trees**
Existing trees (root protection areas) assessed to be 'Category A': high quality and value

**Category B Trees**
Existing trees (root protection areas) assessed to be 'Category B': moderate quality and value

**Category C Trees**
Existing trees (root protection areas) assessed to be 'Category C': low quality and value

**Tree Protection Fencing**
Temporary Tree Protection Fencing as specified within BS5837: 'Trees In Relation to Design, Demolition and Construction - Recommendations'. Fencing to be 2.0m high welded mesh Herras fencing located as specified.

**Manual Excavation Zone**
All excavation operations within the RPA of trees are to be undertaken manually with hand tools (or air spade) in order to protect existing tree roots. All excavation operations within the RPA of existing trees to be in accordance with BS 5837: 2012 - 'Trees in Relation to Design, Demolition and Construction'.

NOTES

All tree surgery works are to be carried out by an appropriately qualified tree surgeon to BS 3998: 2010; Tree Surgery.

The information contained within this drawing and accompanying Existing Tree Schedule is not intended as a safety audit and should not be interpreted as such.

Refer to accompanying Existing Tree Schedule for further details.

REV	DESCRIPTION	DATE	INITIALS

**Ramsay & Co**
Landscape Architecture

The Studio, 68 Cuckfield Road, Hurstpierpoint, West Sussex, BN6 9SB
T: 01273 834 198 M: 07973 770047 E: landscape@ramsayandco.com

Project Title:
The Paddocks, Days Lane, Fontwell, West Sussex
Amicus Community

Drawing Title:
Tree Protection Drawing

Scale:
1:100@A1

Drawn:
AR

Date:
16-04-21

Drawing Number:
RC0375 / 02

Revision:
00