


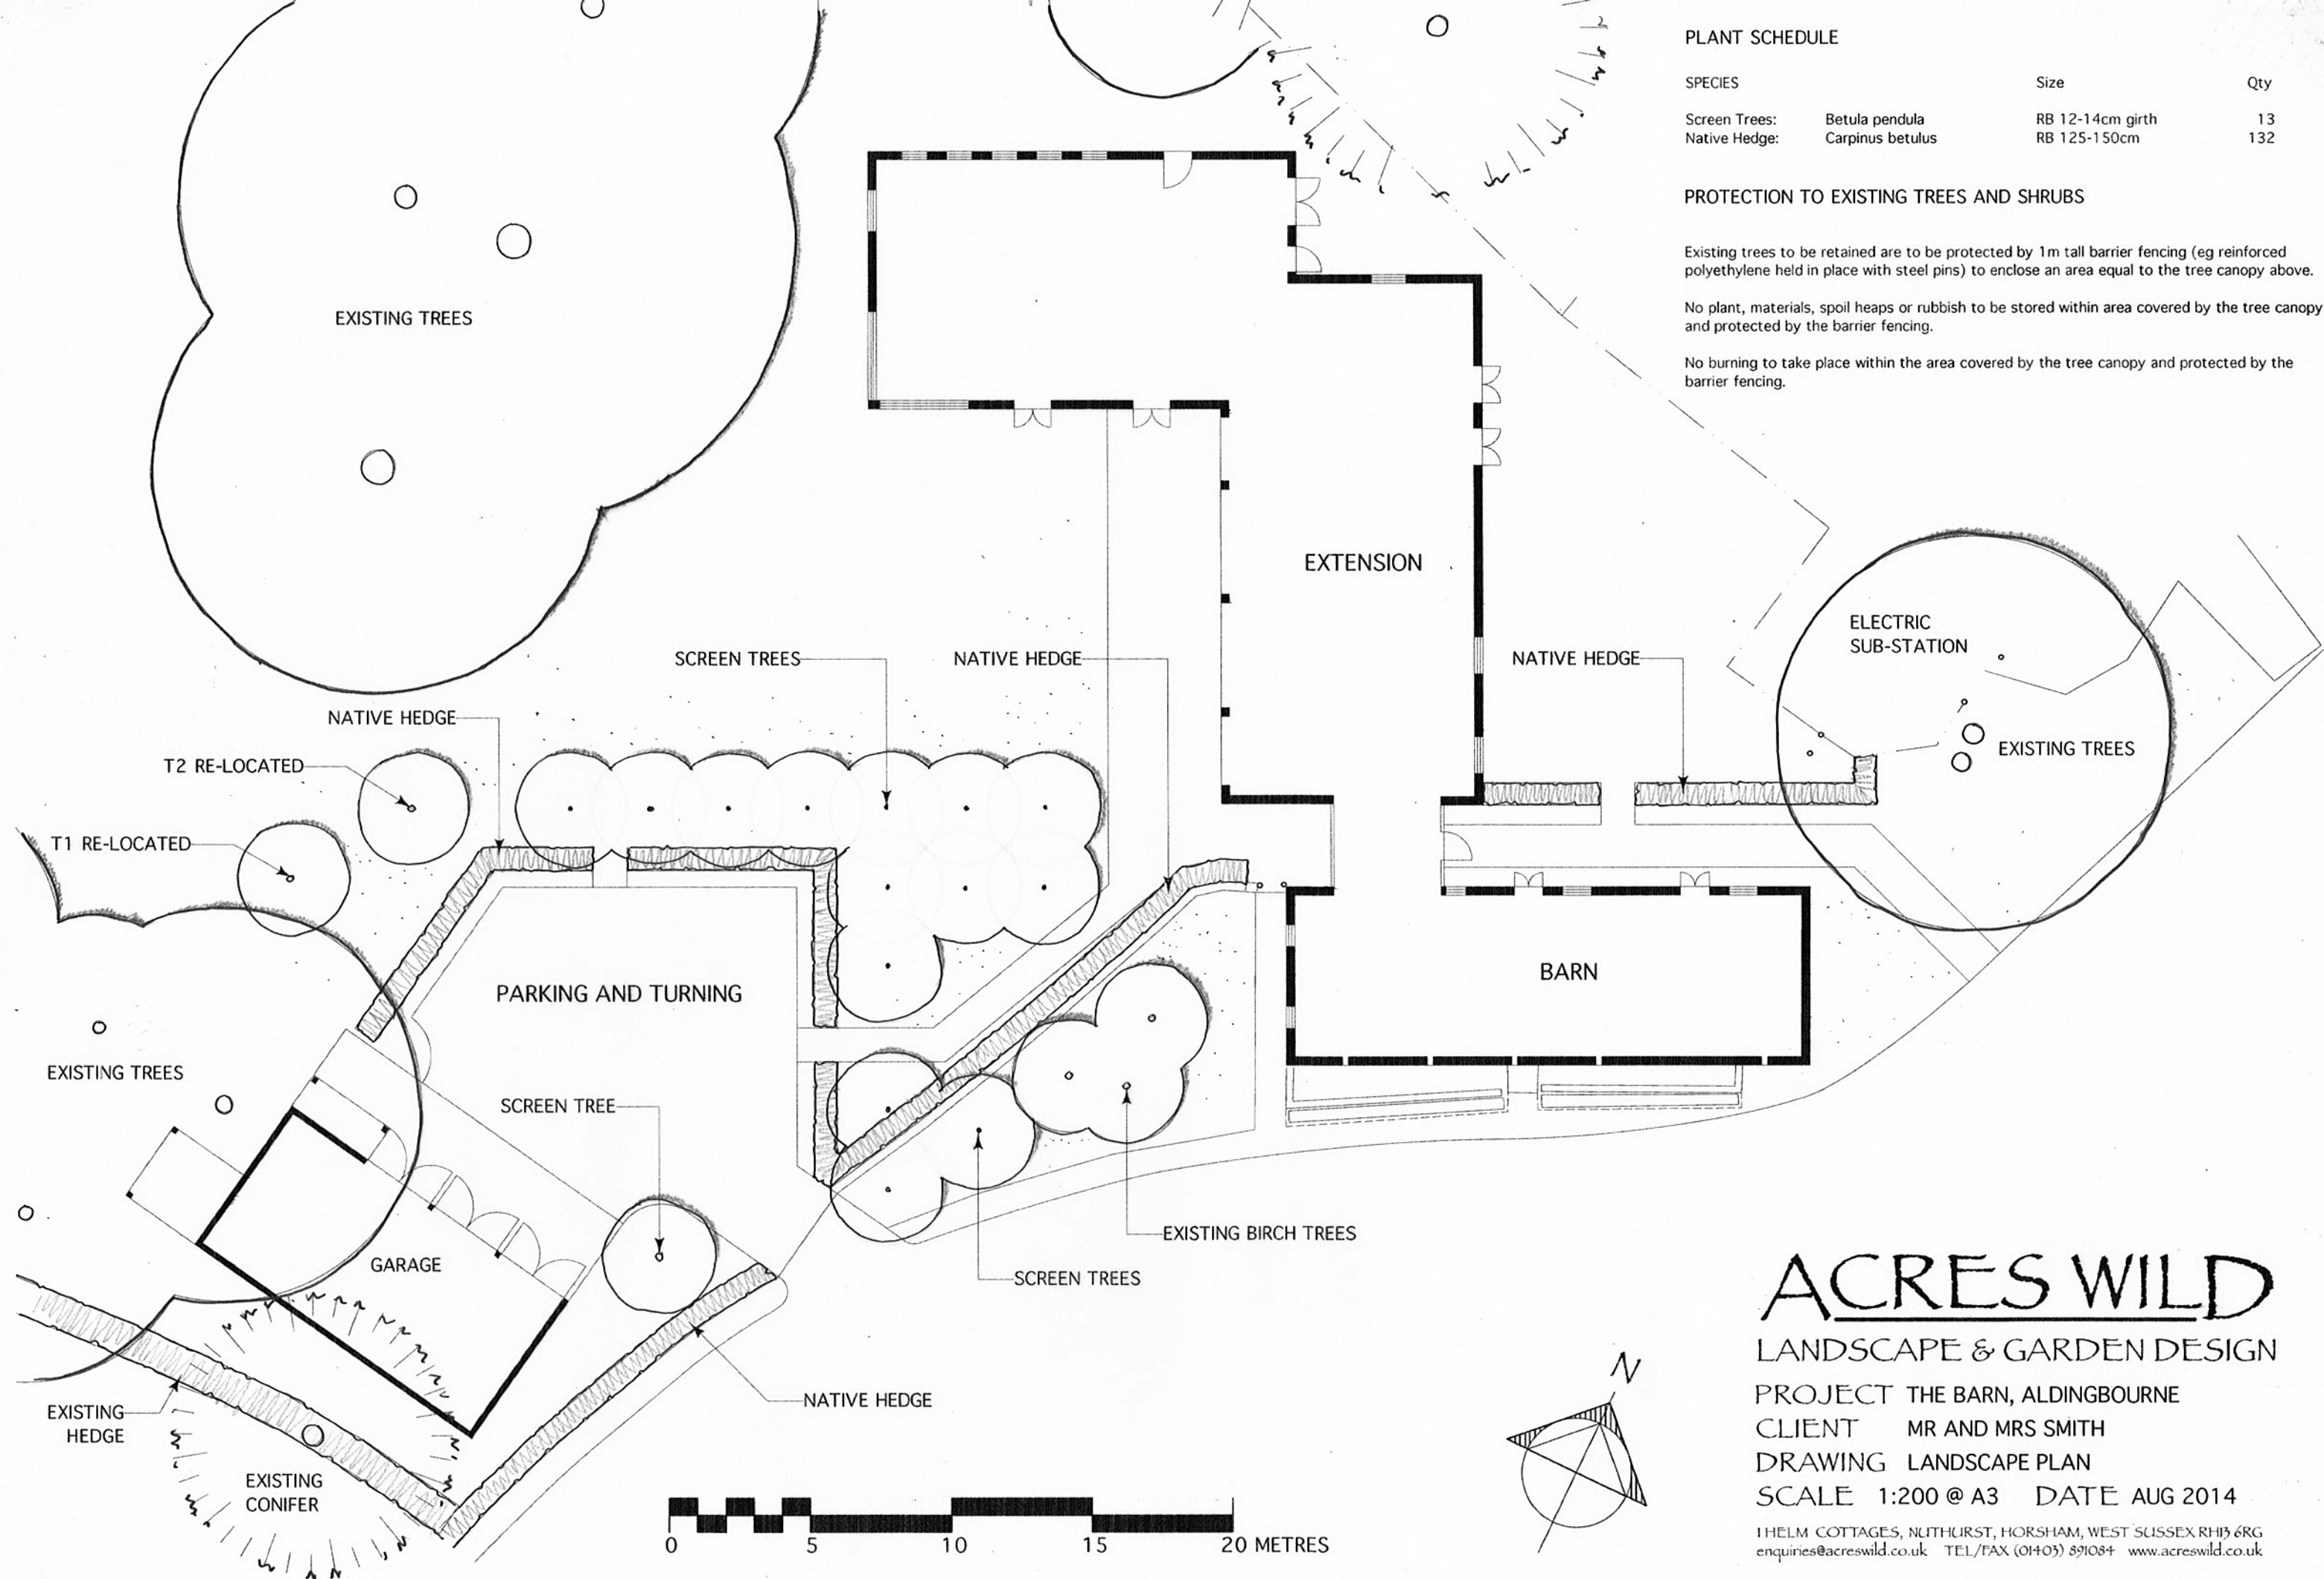

ACRES WILD

LANDSCAPE & GARDEN DESIGN

PROJECT THE BARN, ALDINGBOURNE

CLIENT MR AND MRS SMITH

DRAWING LANDSCAPE PLAN

SCALE 1:200 @ A3 DATE AUG 2014

1 HELM COTTAGES, NUTHURST, HORSHAM, WEST SUSSEX RH13 6RG
enquiries@acreswild.co.uk TEL/FAX (01403) 891084 www.acreswild.co.uk