



LANTERN LIGHTS

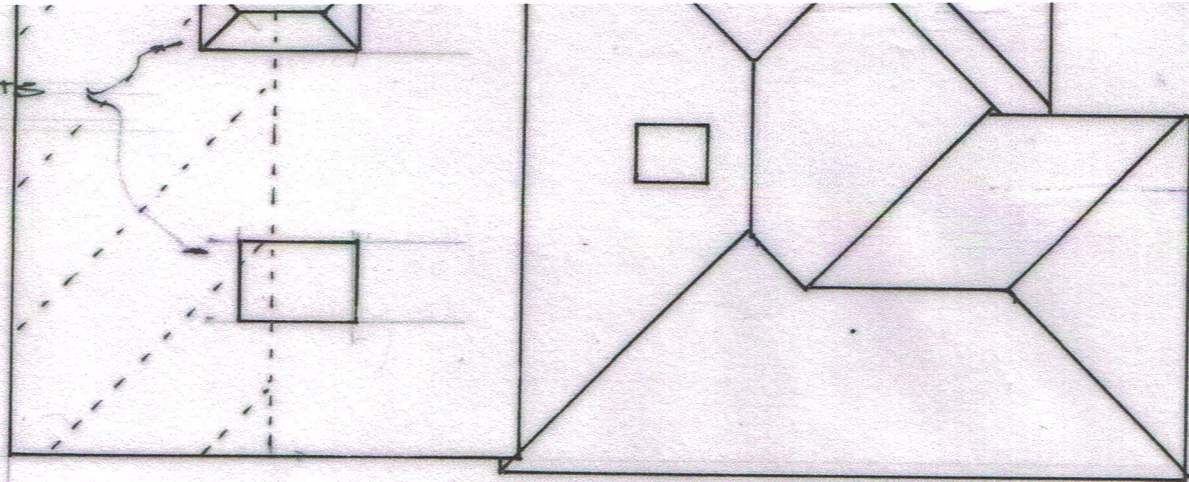


ROOF PLAN

ALA FIN NYTON ROAD
PO20 3TX

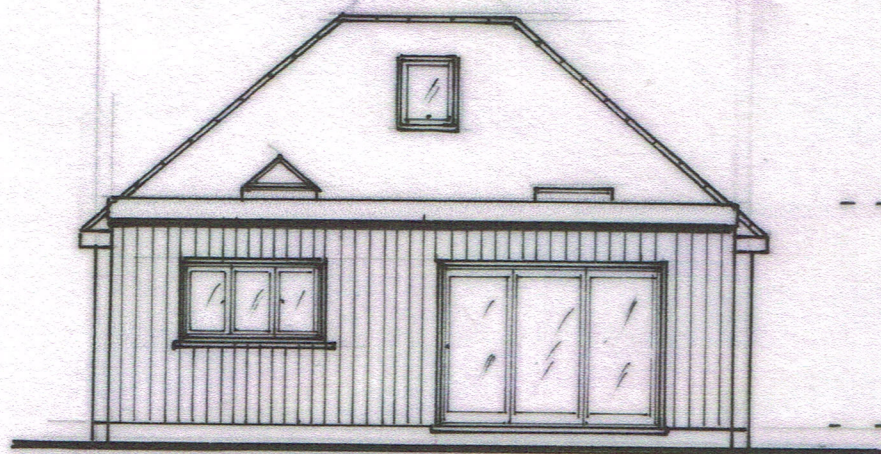


MAX. 5.0M

NORTH ELEVATION

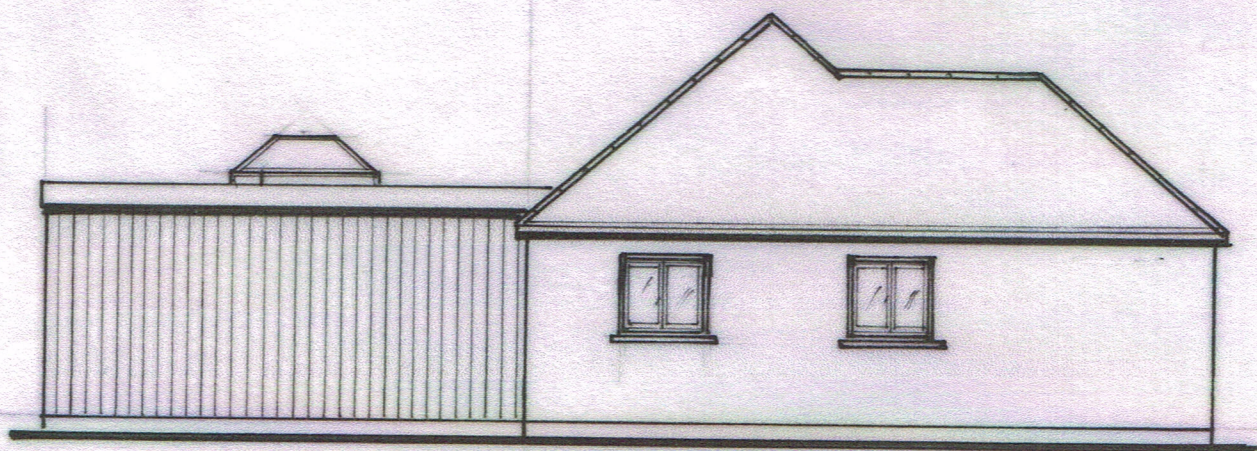

WEST ELEVATION

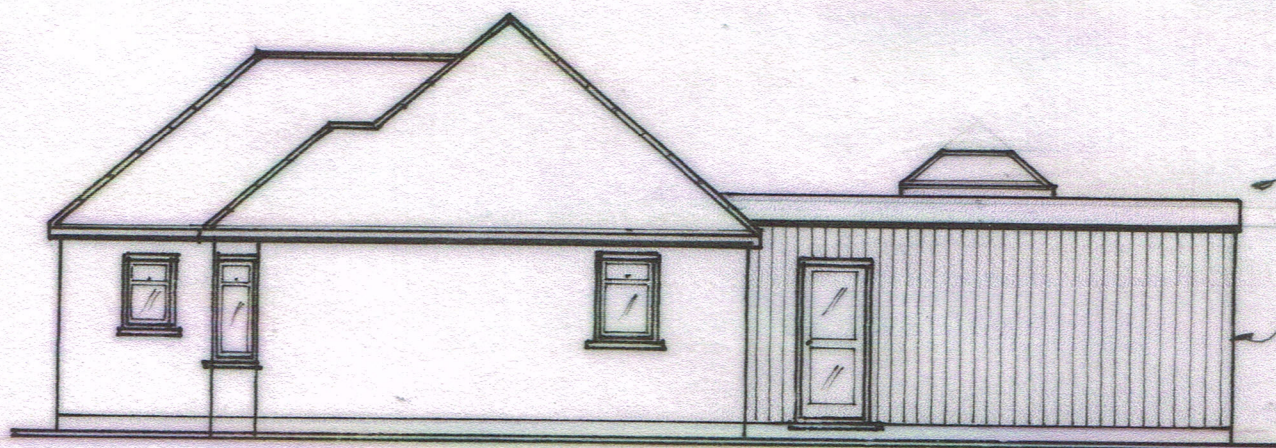

GRP FLAT ROOF

VERTICAL CLADDING

EAST ELEVATION

REVISED PROPOSED ELEVATIONS
DRG. 05 1:100 AT A3 0 1 2