


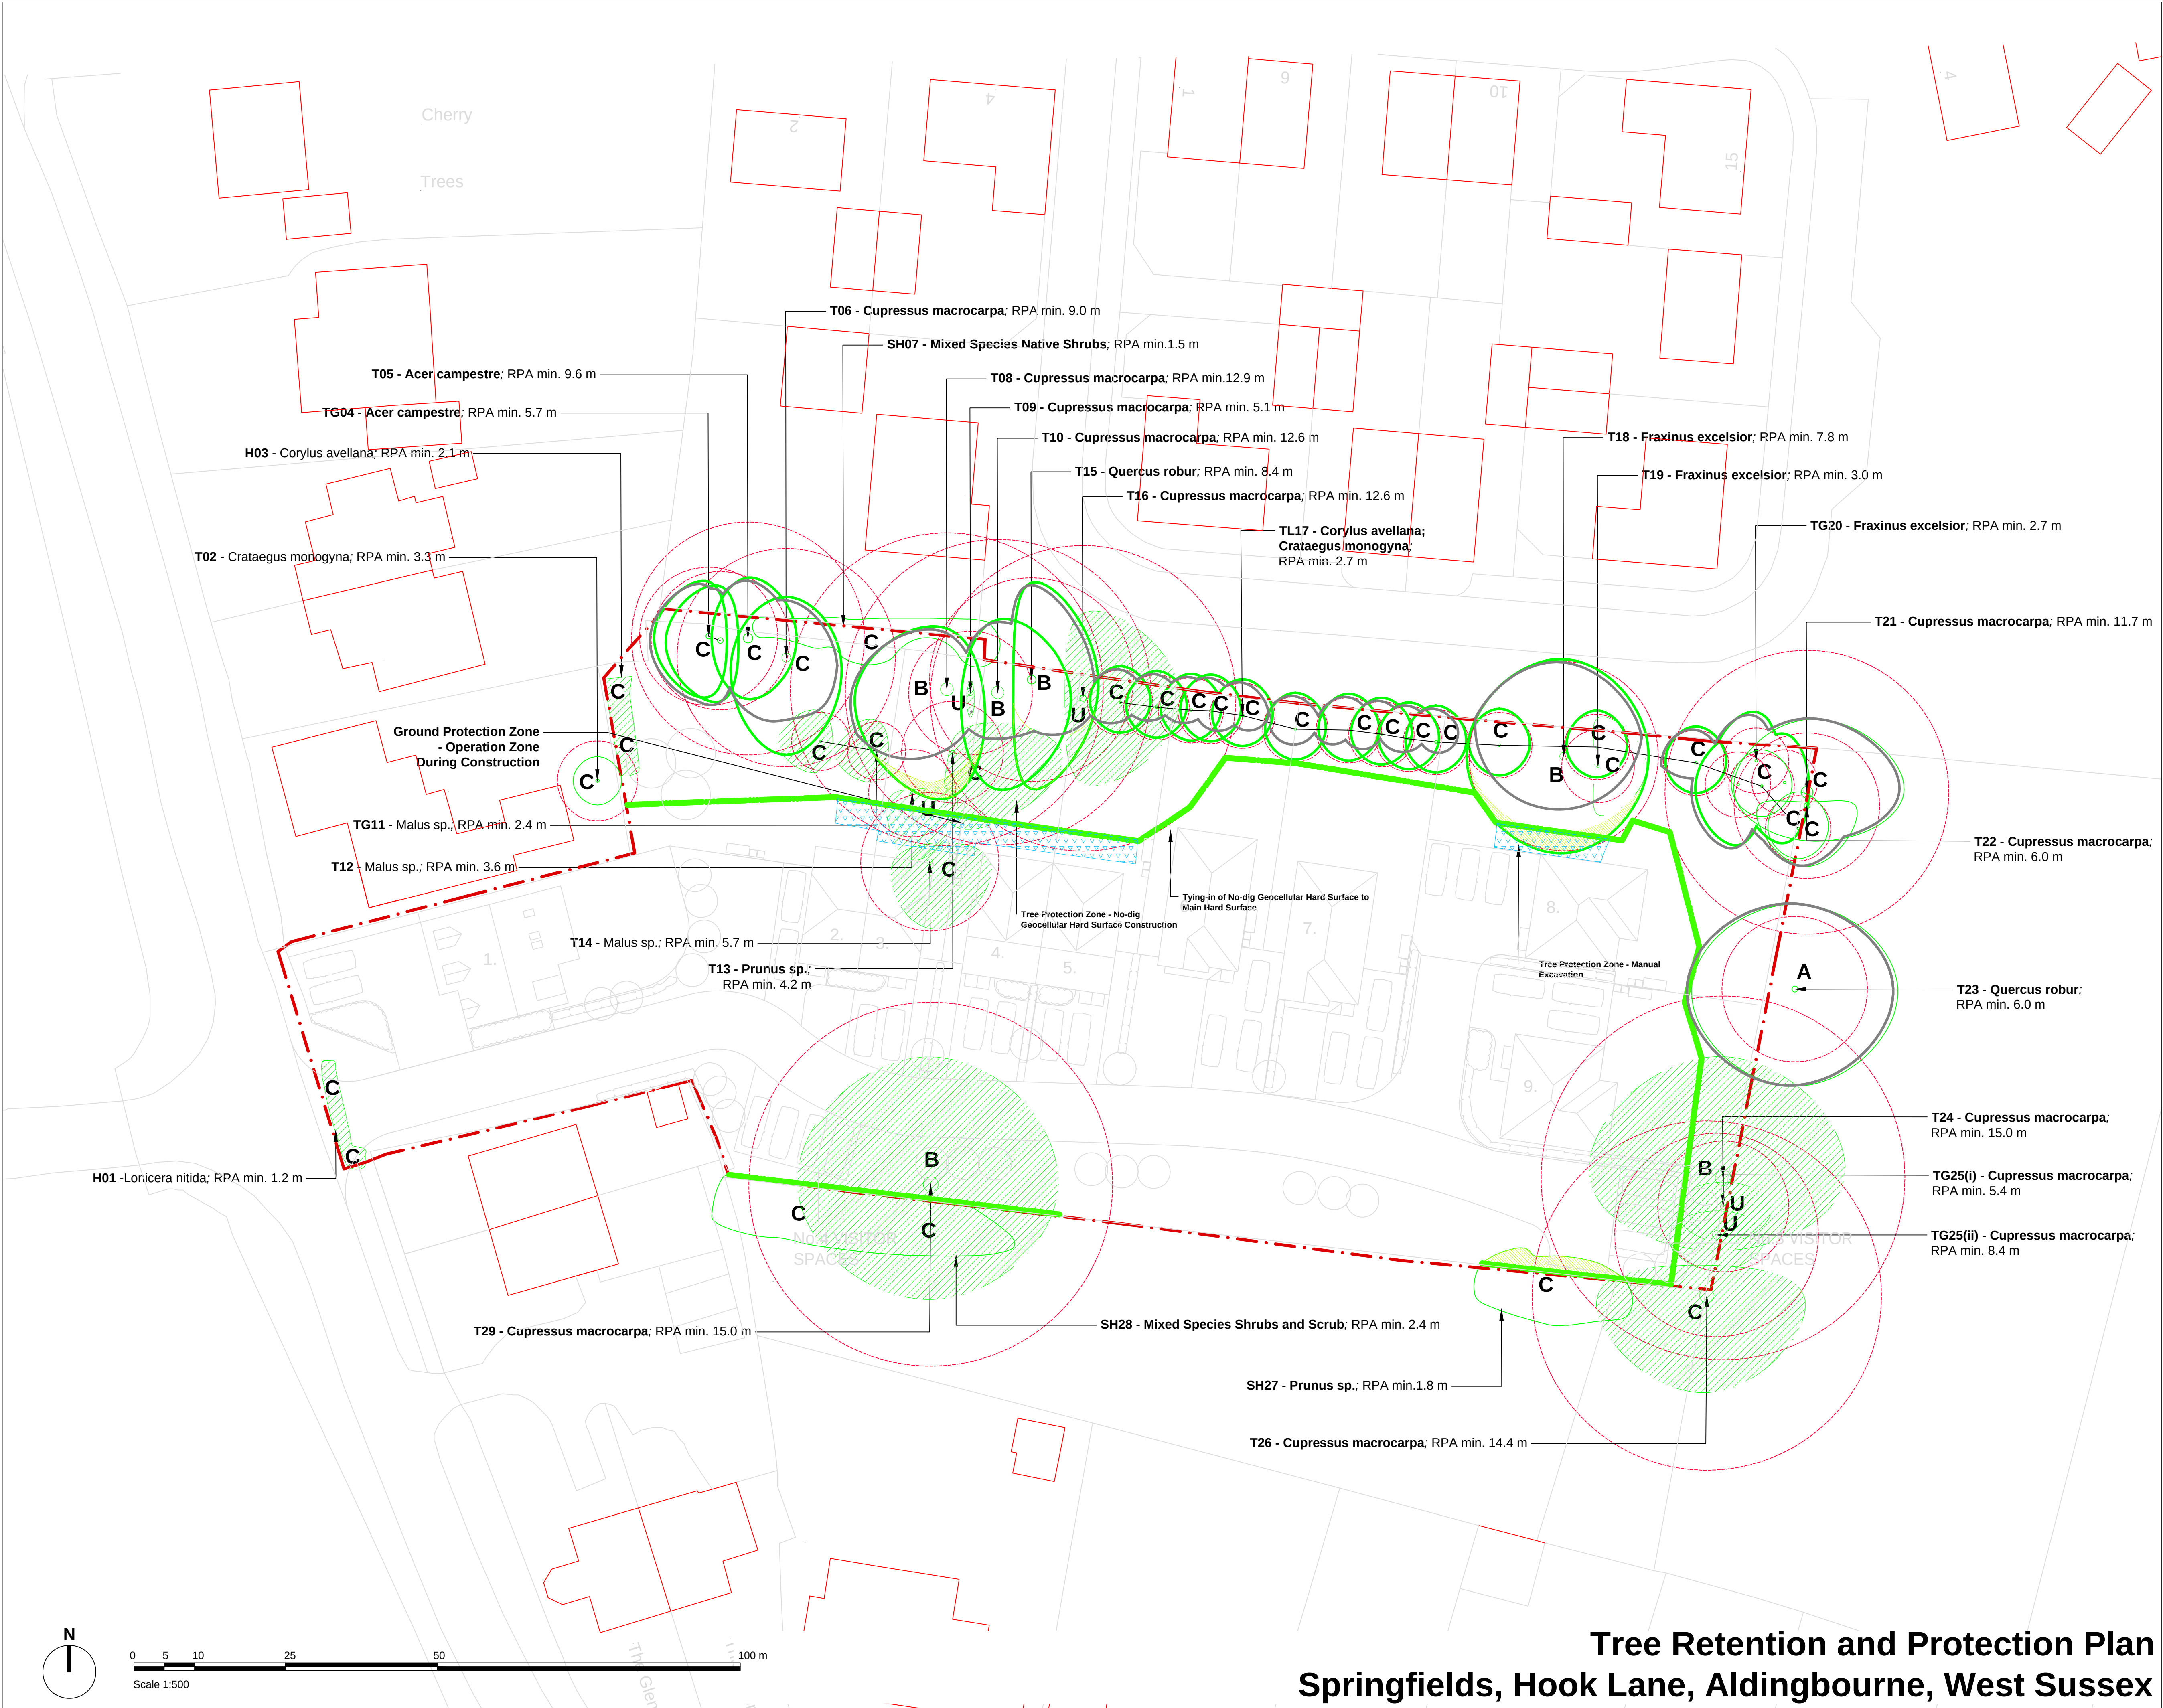

Legend

Site Survey Boundary

Tree/ Tree Group/ Tree Line/ Hedge Identification Label

Tree Root Protection Areas
Tree Root Protection Areas calculated and specified in accordance with BS 5837:2012
"Trees in Relation to Design, Demolition and Construction - Recommendations"

Category A Trees
Trees of High Quality and Value.

Category B Trees
Trees of Moderate Quality and Value.

Category C Trees
Trees of Low Quality and Value.

Category U Trees
Trees unsuitable for retention.

Category B Shrubs and Hedgerows
Features of Moderate Quality and Value.

Category C Shrubs and Hedgerows
Features of Low Quality and Value.

Trees Proposed to be Removed

Proposed Tree Surgery Works

Tree Protective Barrier

Ground Protection Zone - Operation Zone During Construction

Tree Protection Zone - No-dig Geocellular Hard Surface Construction

Tree Protection Zone - Tying-in of No-dig Geocellular Hard Surface to Main Hard Surface

Tree Protection Zone - Manual Excavation

Notes:

- Drawing to be viewed in colour.
- For details of surveyed trees and hedgerows refer to LLD1680-ARB-SCH-001 - Existing Tree Schedule.
- Location of several trees indicative - detailed survey required should development proposals interfere with trees of high value.

Planning Issue

Rev	Description	Date	Initials
08	Planning Issue	11.08.20	GS
07	Planning Issue	08.04.20	GS
06	Planning Issue	27.03.20	GS
05	Planning Issue	28.01.20	GS
04	Planning Issue	28.11.19	GS
03	Planning Issue	23.10.19	GS

LIZARD
Landscape Design and Ecology
The Old Bank, 34 South Street, Tarring, Worthing, West Sussex, BN14 7LH
T.01903 216033 E. lizardlandscape@btconnect.com W. lizardlandscape.co.uk

Project title
Springfields
Hook Lane, Aldingbourne, West Sussex

Drawing title
Tree Retention and Protection Plan
Domusea Developments Ltd

Scale	Drawn	Date
1:250@A1	GS	14.05.19
	Approved	

Drawing No	Revision
LLD1680-ARB-DWG-002	08
CAD Filename	
LLD1680-CAD-ARB	

Tree Retention and Protection Plan

Springfields, Hook Lane, Aldingbourne, West Sussex