


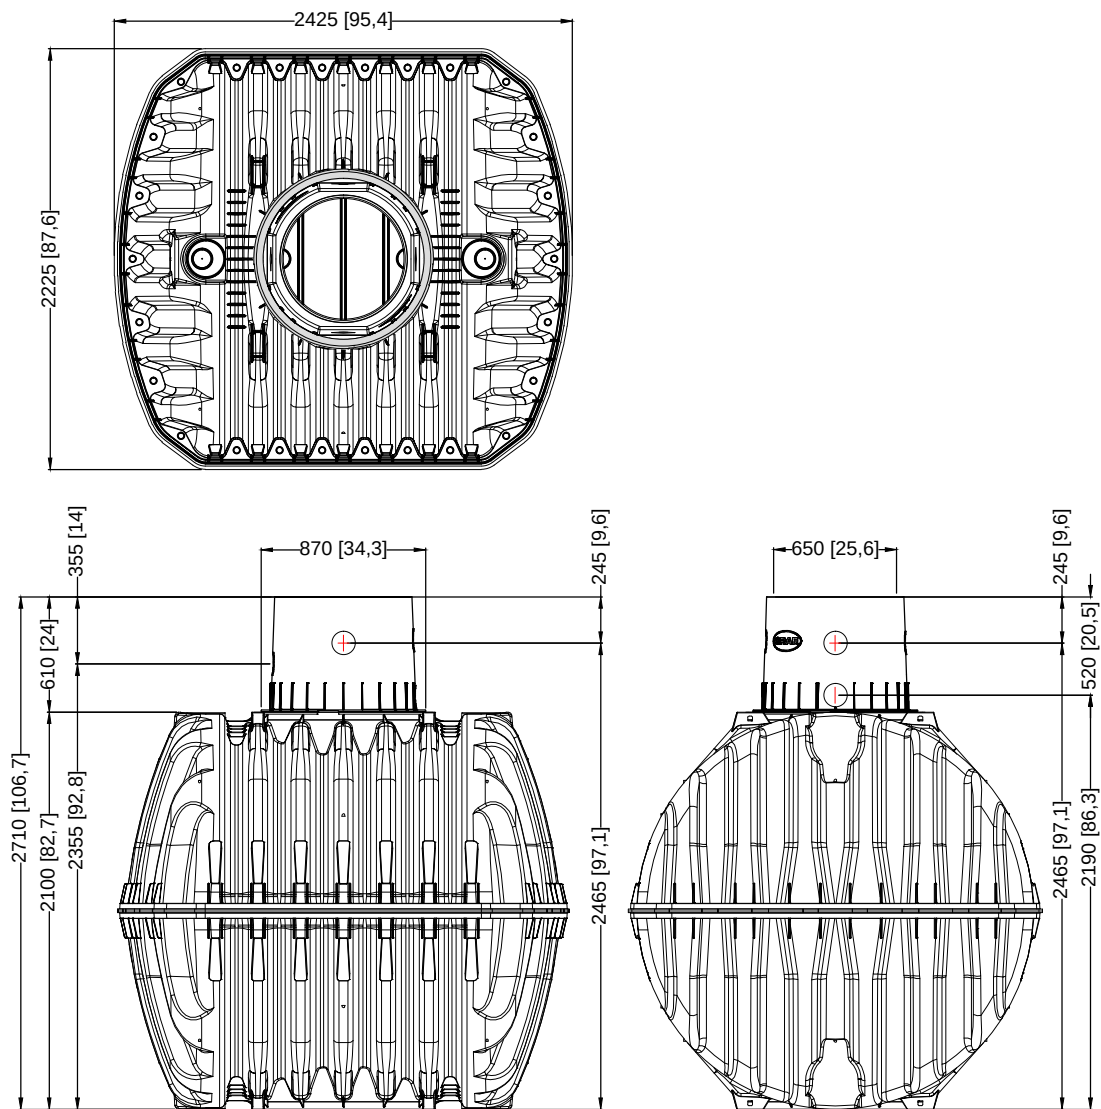

D GRAF Carat S Erdtank 6500 L / 1717,1 gal. mit Tankdom Maxi			Artikel-Nr. product no. 372027 / 371040 article no. articulo no.
GB Carat S underground tank 6500 L / 1717,1 gal. with Maxi-Dom	ES Carat S Depósito 6500 L / 1717,1 gal. con cúpula Maxi	FR Cuve à enterrer Carat S 6500 L / 1717,1 gal. avec Maxi-Dôme	revision
gezeichnet drawn ISC	Gewicht weight 220 kg	Otto Graf GmbH Carl-Zeiss-Str. 2-6 DE-79331 Teningen mail@graf.info www.graf.info	
Datum date 2016.05.18	Toleranz tolerance +/- 3%		
Maßstab scale M 1:40	Einheiten units mm [inch] gal. = US gal.		

