


# ANDERSEN A2

## FACTS & FIGURES

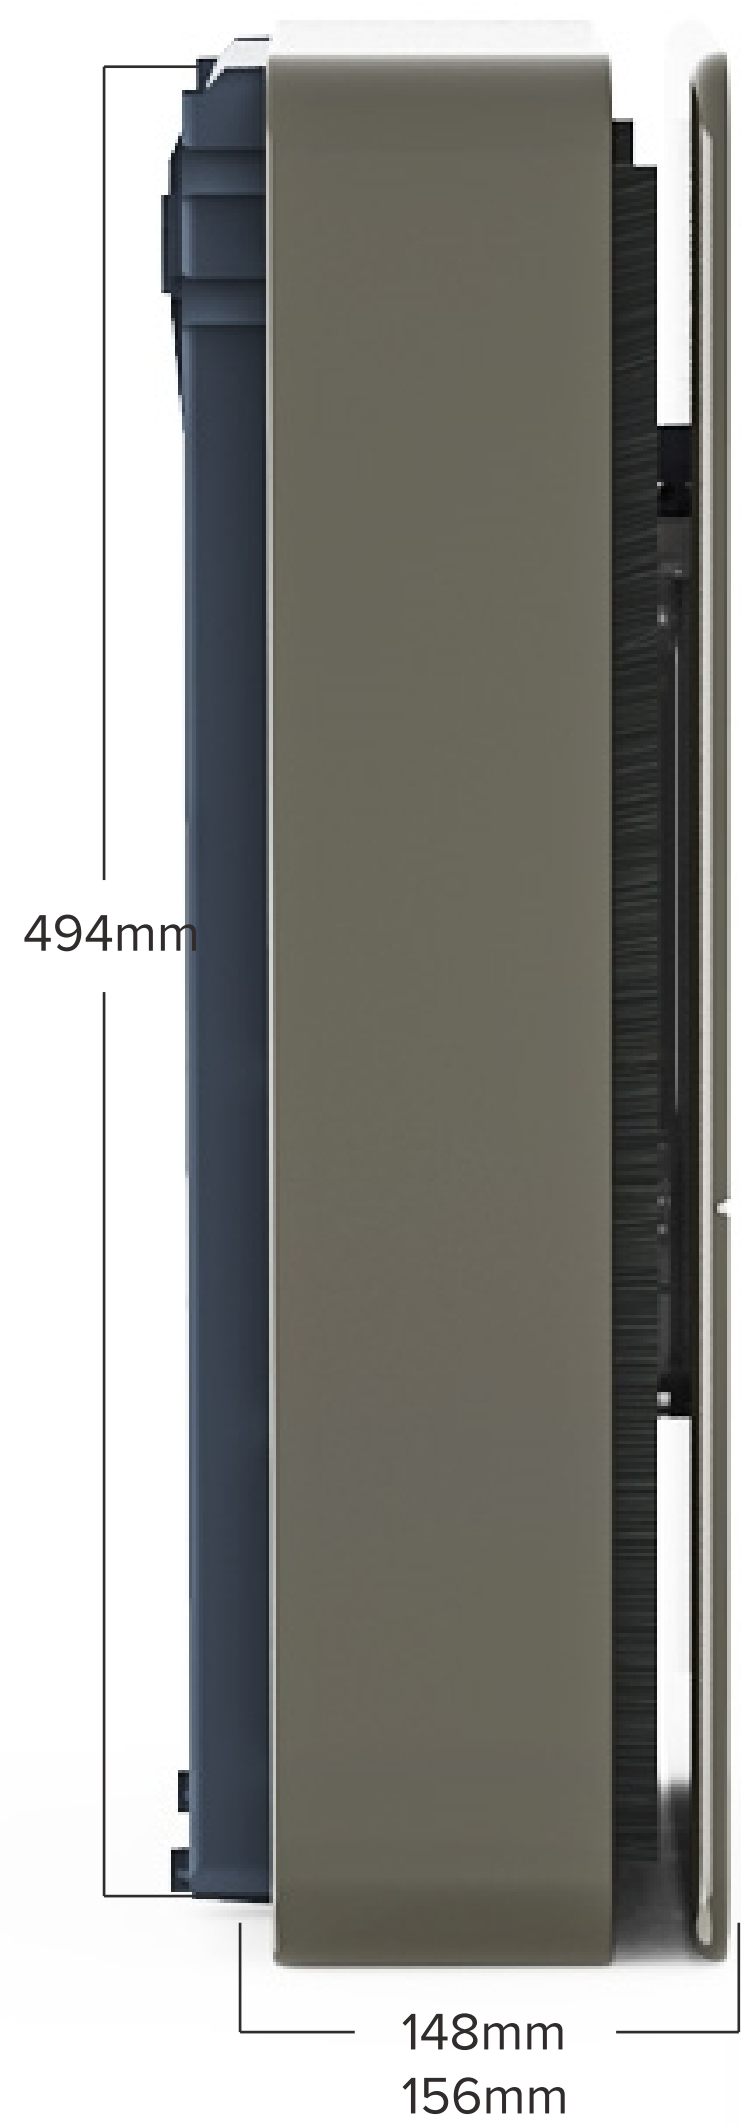

### TETHERED CABLE

5.5m, 8.5m **7kW**

6.5m **22kW**

### CHARGING POWER

3kW to 22kW

### COLOUR OPTIONS



METAL




WOOD

### KONNECT SMART CHARGING




## DETAILED SPECIFICATION

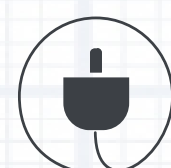

### CHARGING SPECIFICATION

3kW, 7kW, 22kW fast charging  
IEC 61851-1 mode 3  
Compliance with IEC 62196-2

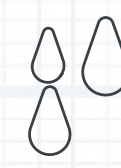

### OPERATING SPECIFICATIONS

Humidity to 95% RH non condensing  
-25 Celsius to +45 Celsius




### KØNNECT+ SMART CHARGE

Remote software locking of the unit  
Charge reporting  
Charge time scheduler  
Over the Air Update  
Solar Monitoring



### UPSTREAM PROTECTION

40a Type A RCBO (61009) or  
Type A RCD (61008) + 40a B curve MCB  
(60898)

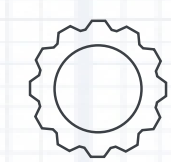

### STANDARDS

CE Certified  
OZEV accredited




### DEVICE CONNECTION

802.11 b/g/n support  
802.11 n (2.4 GHz), up to 150 Mbps  
Bluetooth 5 (setup only)



### INSTALLATION METHOD

Mounted to a permanent structure  
Installed between 0.75m – 1.2m from  
ground level  
IP65 can be installed indoors or  
outdoors

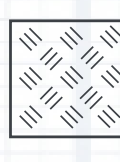

### ADAPTIVE LOAD MANAGEMENT

Wired current sensor  
Current reducing hardware  
Peak load monitoring




### SECURITY

Remote software enabled charge point  
locking  
128-bit data SSL AES encryption for  
smart connectivity  
Bluetooth with TLS encryption



### FAULT MONITORING

Realtime health monitor system  
Start up self test  
Earth monitoring  
Welded contactor monitor  
PME monitoring

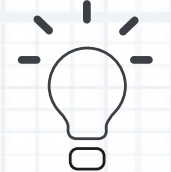


### LIGHT FEATURES

Front LEDs status  
Courtesy light




### INTERNAL ELECTRICAL SPECIFICATION

Supply voltage 230v/400v AC  
Supply Frequency 50/60 Hz  
6mA DC protection  
O-PEN technology conforming to  
722.411.4.1 (iii) (iv)

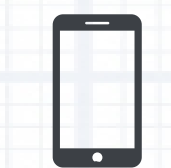

### DEVICE SUPPORT

Apple iOS mobile device.  
Android mobile devices.

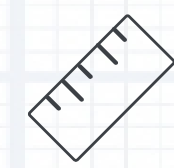

### DIMENSIONS

494 x 348 x 148 mm (metal) 156mm  
(wood),  
(inc 5mm wall spacer)




### CLEANING

Inbuilt brushes clean cable when  
returned to unit after use




### ENCLOSURE MATERIALS

Aluminium  
Accoya® wood  
Polycarbonate blend

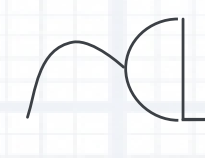

### PLUG COMPARTMENT

Magnetic lid for convenient access  
Courtesy light

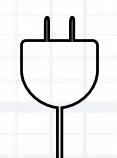

### EVOLFLEK CABLE

Tethered 7kW cable (5.5m or 8.5m\*)  
Tethered 22Kw cable (6.5m\*)  
High-performance ultra flexible cable  
Can be wound clockwise or  
anticlockwise  
Modular fitment for easy maintenance  
Enclosure and plug compartment IP65  
Type 2 plug IP44 \*

\*IP44 only maintained if the protective  
rubber cap is fully secured onto the  
plug when the charge point is not in  
use.



### WARRANTY

Refer to warranty terms - <https://andersen-ev.com/warranty-terms/>



### IP RATING

Enclosure and plug compartment IP65  
Type 2 plug IP44