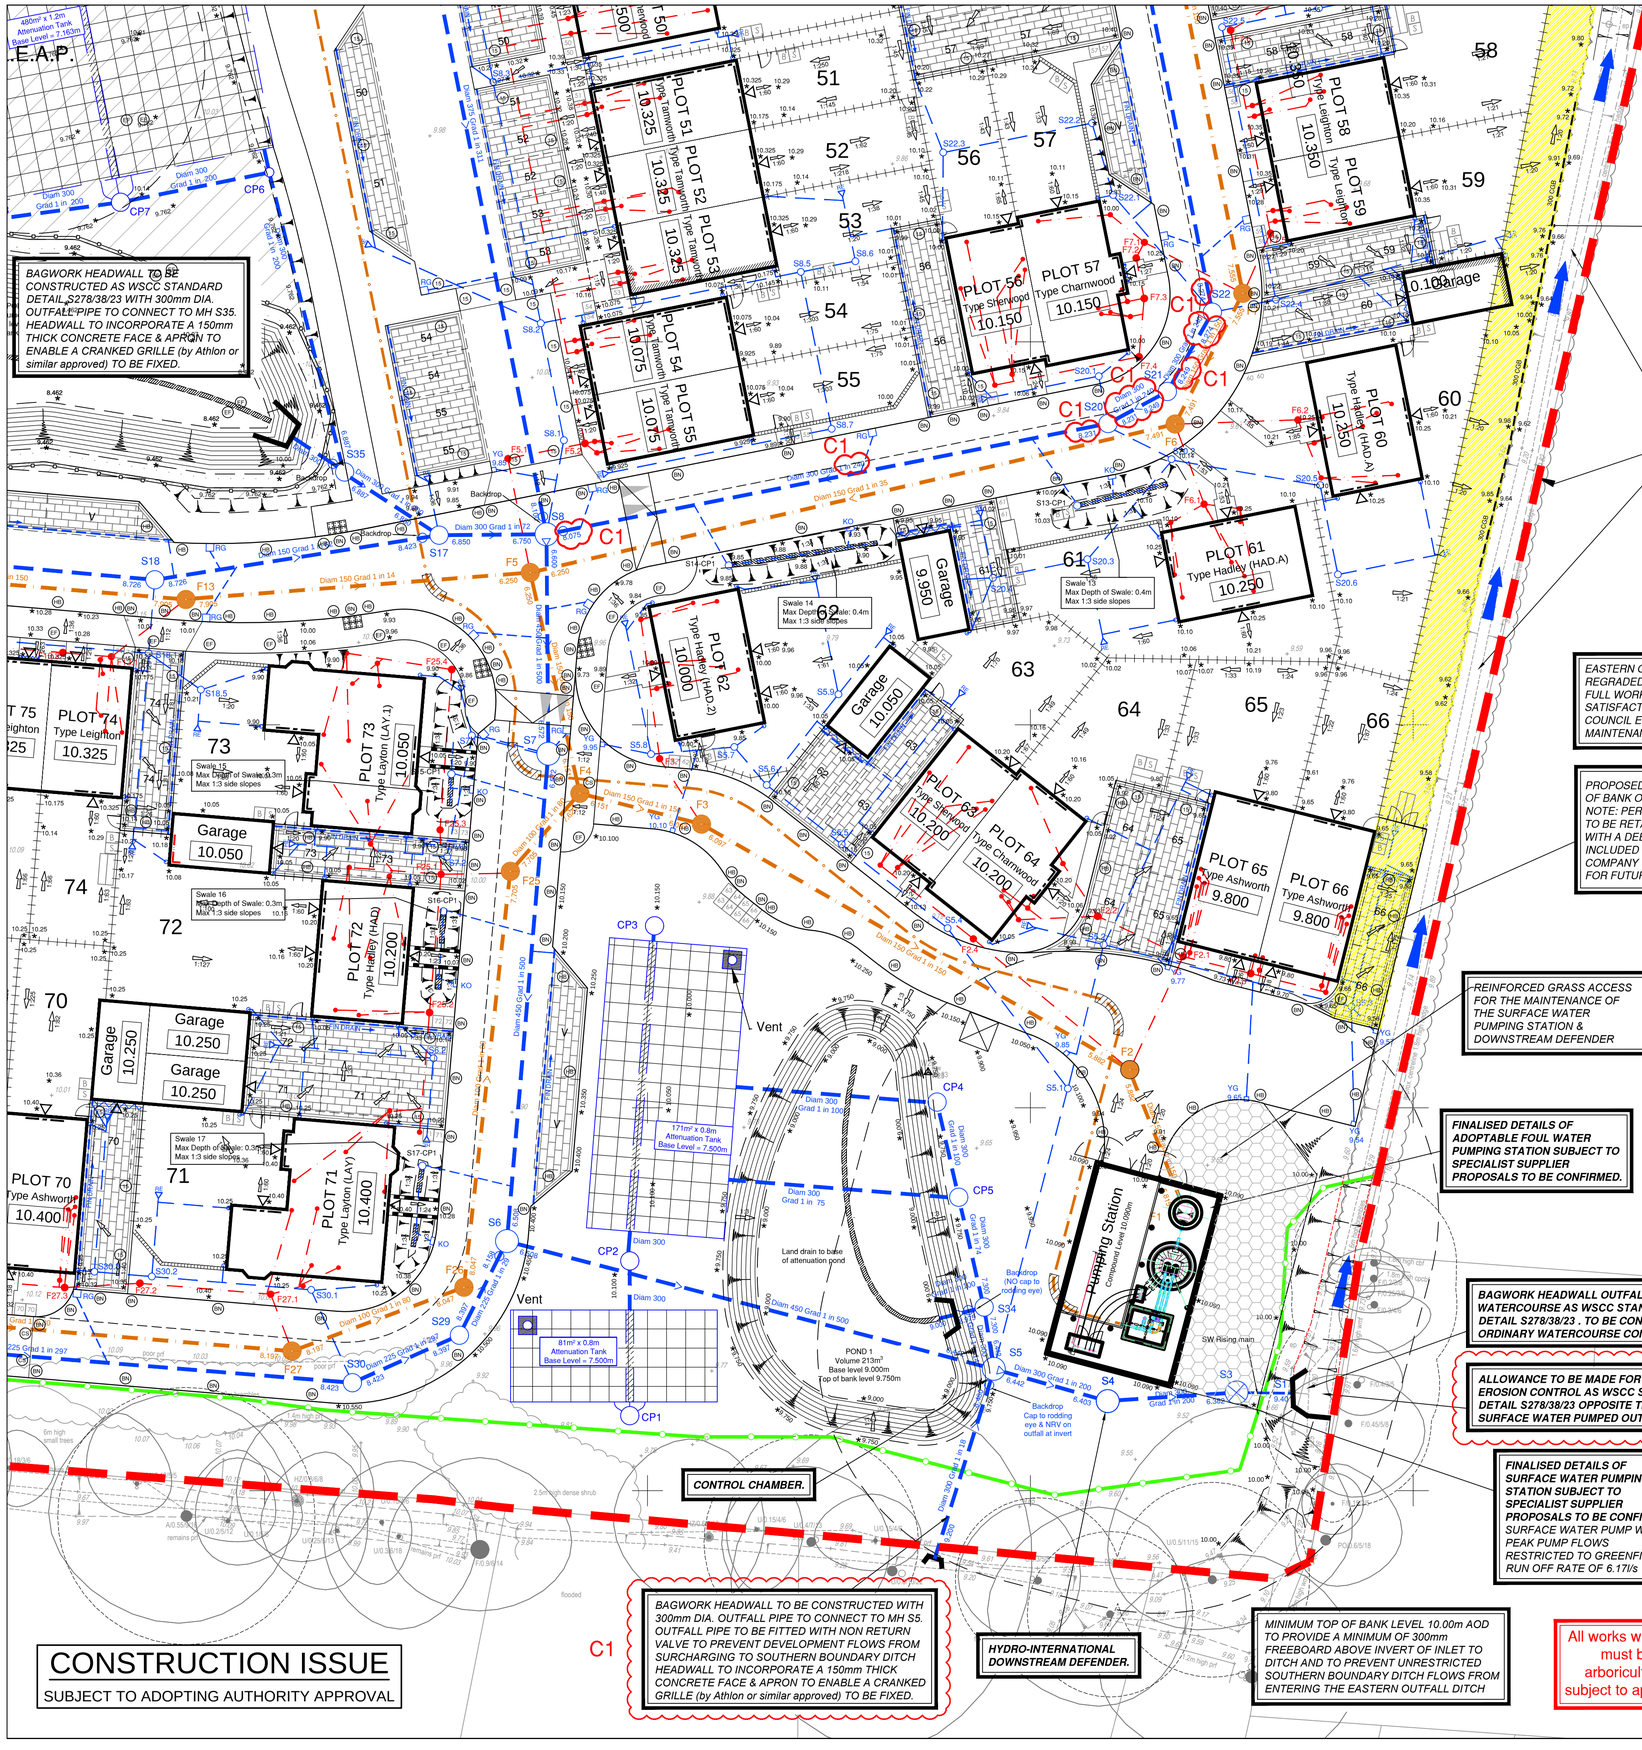
E.A.P.
BAGWORK HEADWALL TO BE CONSTRUCTED AS WSCC STANDARD DETAIL S278/38/23 WITH 300mm DIA. OUTFALL PIPE TO CONNECT TO MH S35. HEADWALL TO INCORPORATE A 150mm THICK CONCRETE FACE & APRON TO ENABLE A CRANKED GRILLE (by Athlon or similar approved) TO BE FIXED.
PLOT 51 Type Tamworth 10.325
PLOT 52 Type Tamworth 10.325
PLOT 53 Type Tamworth 10.325
PLOT 54 Type Tamworth 10.075
PLOT 55 Type Tamworth 10.075
PLOT 56 Type Sherwood 10.150
PLOT 57 Type Charnwood 10.150
PLOT 58 Type Leighton 10.350
PLOT 59 Type Leighton 10.350
PLOT 60 Type Hadley (HAD.A) 10.250
PLOT 61 Type Hadley (HAD.A) 10.250
PLOT 62 Type Hadley (HAD.2) 10.000
PLOT 63 Type Sherwood 10.200
PLOT 64 Type Charnwood 10.200
PLOT 65 Type Ashworth 9.800
PLOT 66 Type Ashworth 9.800
PLOT 74 Type Leighton 10.325
PLOT 73 Type Layton (LAY.1) 10.050
PLOT 72 Type Hadley (HAD.2) 10.200
PLOT 71 Type Layton (LAY.) 10.400
PLOT 70 Type Ashworth 10.400
Garage 10.050
Garage 10.250
Garage 10.250
Garage 10.250
Garage 10.050
Garage 9.950
Garage 10.100
Swale 15 Max Depth of Swale: 0.3m Max 1:3 side slopes
Swale 14 Max Depth of Swale: 0.4m Max 1:3 side slopes
Swale 13 Max Depth of Swale: 0.4m Max 1:3 side slopes
Swale 16 Max Depth of Swale: 0.3m Max 1:3 side slopes
Swale 17 Max Depth of Swale: 0.3m Max 1:3 side slopes
Pumping Station Compound Level 10.000m
171m³ x 0.8m Attenuation Tank Base Level = 7.500m
81m³ x 0.8m Attenuation Tank Base Level = 7.500m
POND 1 Volume 213m³ Base level 9.000m Top of bank level 9.750m
Land drain to base of attenuation pond
Vent
Backdrop (NO cap to rodding eye)
Backdrop Cap to rodding eye & NRV on outfall at invert
Hydrobrake
Backdrop
SW Rising main
Diam 300 Grad 1 in 75
Diam 300 Grad 1 in 100
Diam 450 Grad 1 in 500
Diam 150 Grad 1 in 35
Diam 150 Grad 1 in 150
Diam 150 Grad 1 in 200
Diam 225 Grad 1 in 100
Diam 225 Grad 1 in 297
Diam 225 Grad 1 in 500
Diam 300 Grad 1 in 200
Diam 300 Grad 1 in 300
Diam 300 Grad 1 in 72
Diam 300 Grad 1 in 14
Diam 150 Grad 1 in 18
Diam 150 Grad 1 in 500
